


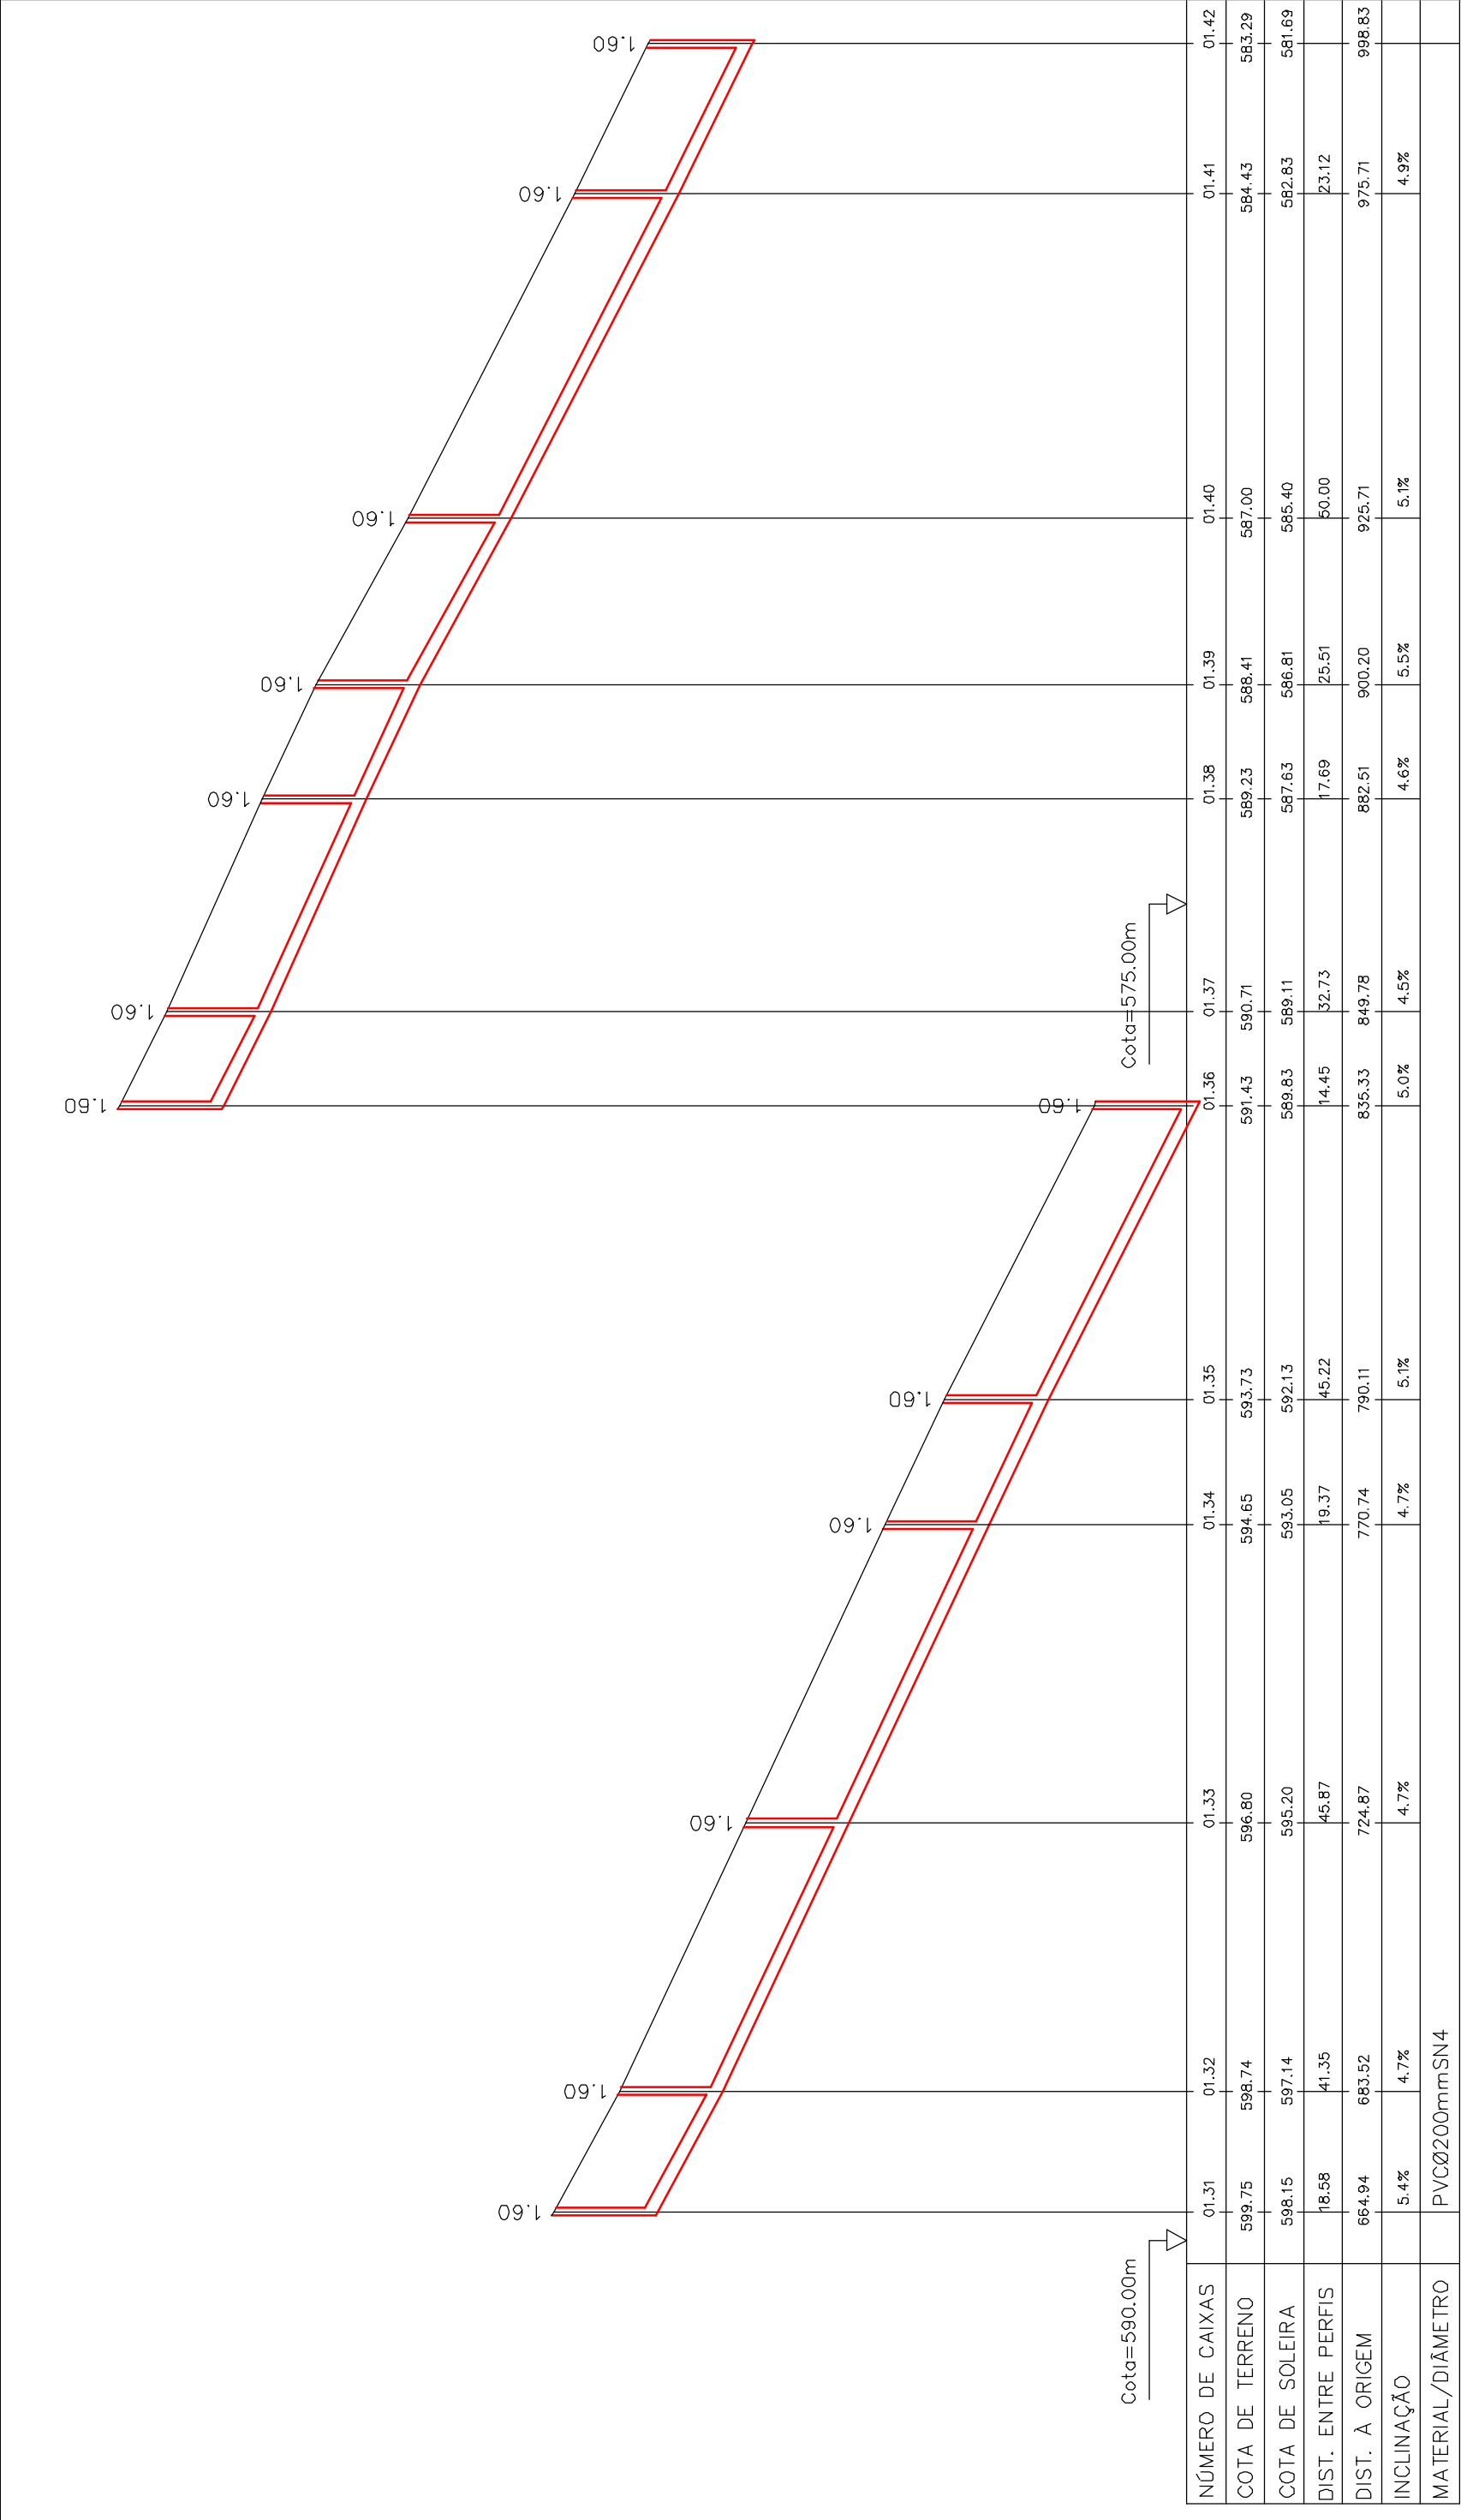

NÚMERO DE CAIXAS	01.31	01.32	01.33	01.34	01.35	01.36	01.37	01.38	01.39	01.40	01.41	01.42
COTA DE TERRENO	599.75	598.74	596.80	594.65	593.73	591.43	590.71	589.23	588.41	587.00	584.43	583.29
COTA DE SOLEIRA	598.15	597.14	595.20	593.05	592.13	589.83	589.11	587.63	586.81	585.40	582.83	581.69
DIST. ENTRE PERFIS	18.58	41.35	45.87	19.37	45.22	14.45	32.73	17.69	25.51	50.00	23.12	
DIST. A ORIGEM	664.94	683.52	724.87	770.74	790.11	835.33	849.78	882.51	900.20	925.71	975.71	998.83
INCLINAÇÃO	5.4%	4.7%	4.7%	4.7%	5.1%	5.0%	4.5%	4.6%	5.5%	5.1%	4.9%	
MATERIAL/DIÂMETRO	PVCØ200mmSN4											



SERVIÇOS MUNICIPALIZADOS
DE ÁGUA E SANEAMENTO
DE VISEU

LIGAÇÃO DO ESGOTO DO BAIRRO DE SANTA JUSTA A VOUGUINHA

PROJETO Nº : 05 – 2015

PROJ:

TOP:

CAD :j05-2015_Ligacao_bairro_santa_justa_vouguinha

DES:

DATA: 01/2015

OBS :

ESCALA (S):

H= 1/1000
V= 1/100

03.11

SISTEMA DE DRENAGEM DE ESGOTO

PERFIL LONGITUDINAL DO COLETOR

O ENG. DIRECTOR-DELEGADO