
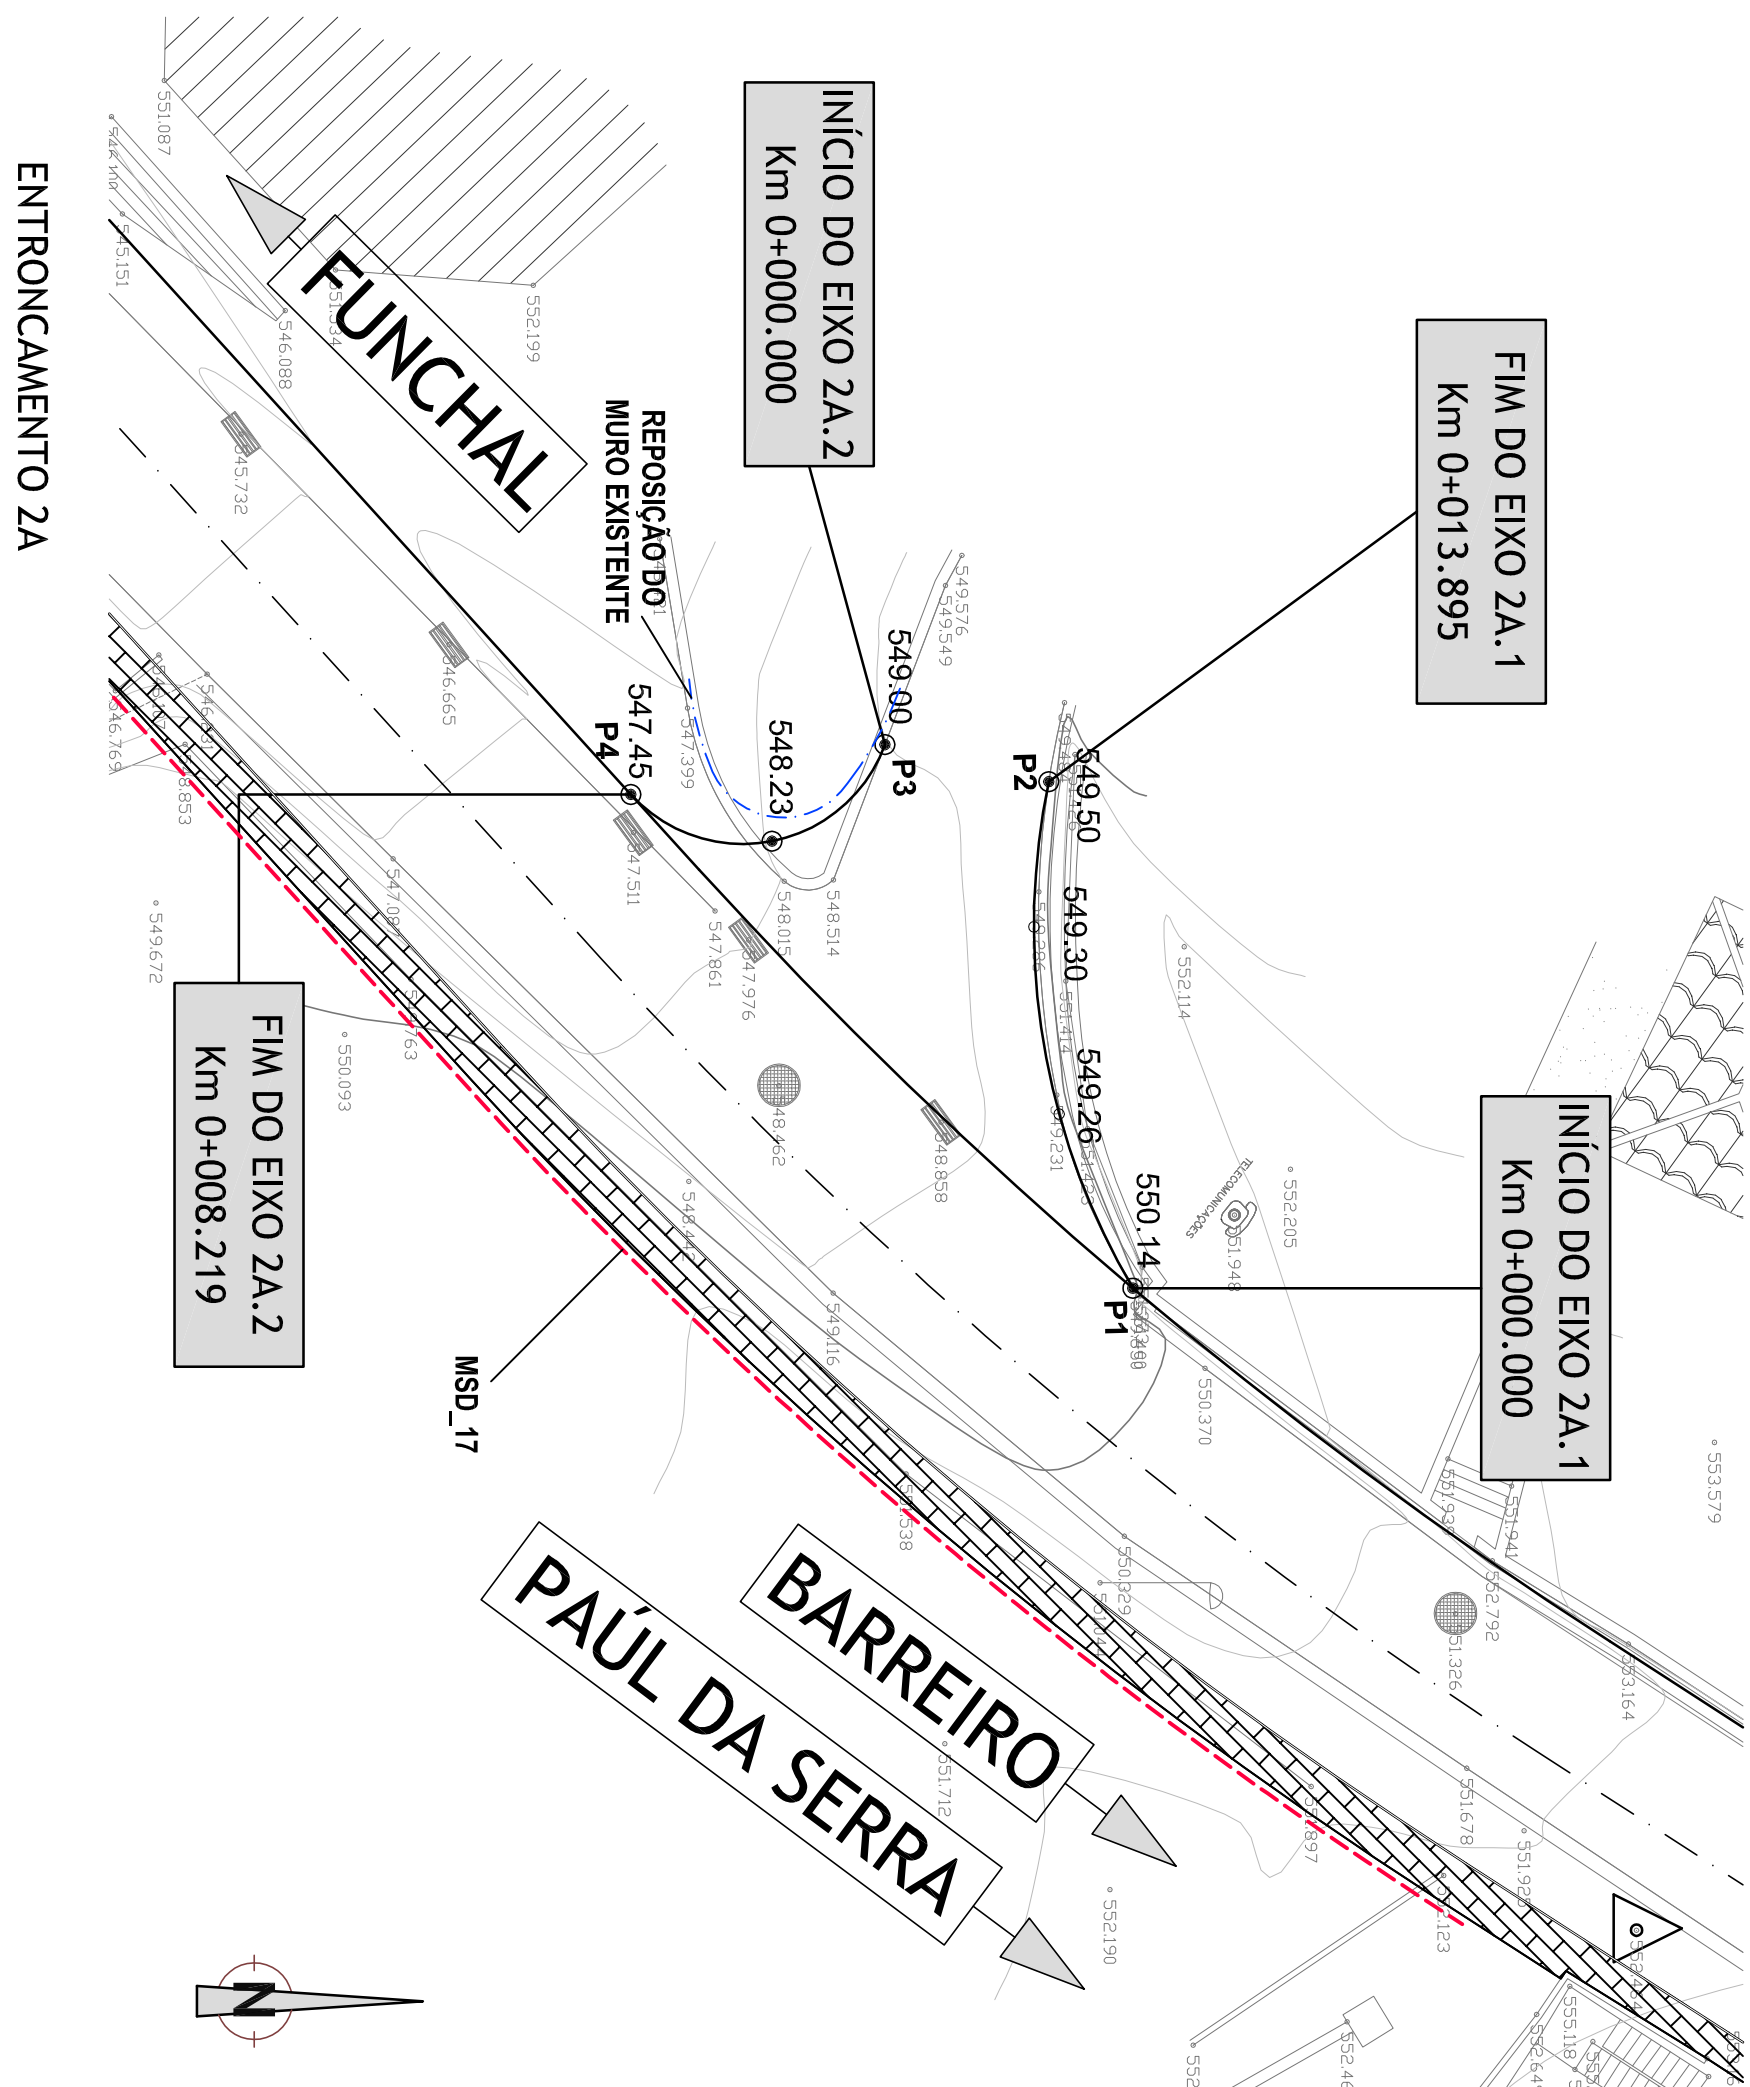
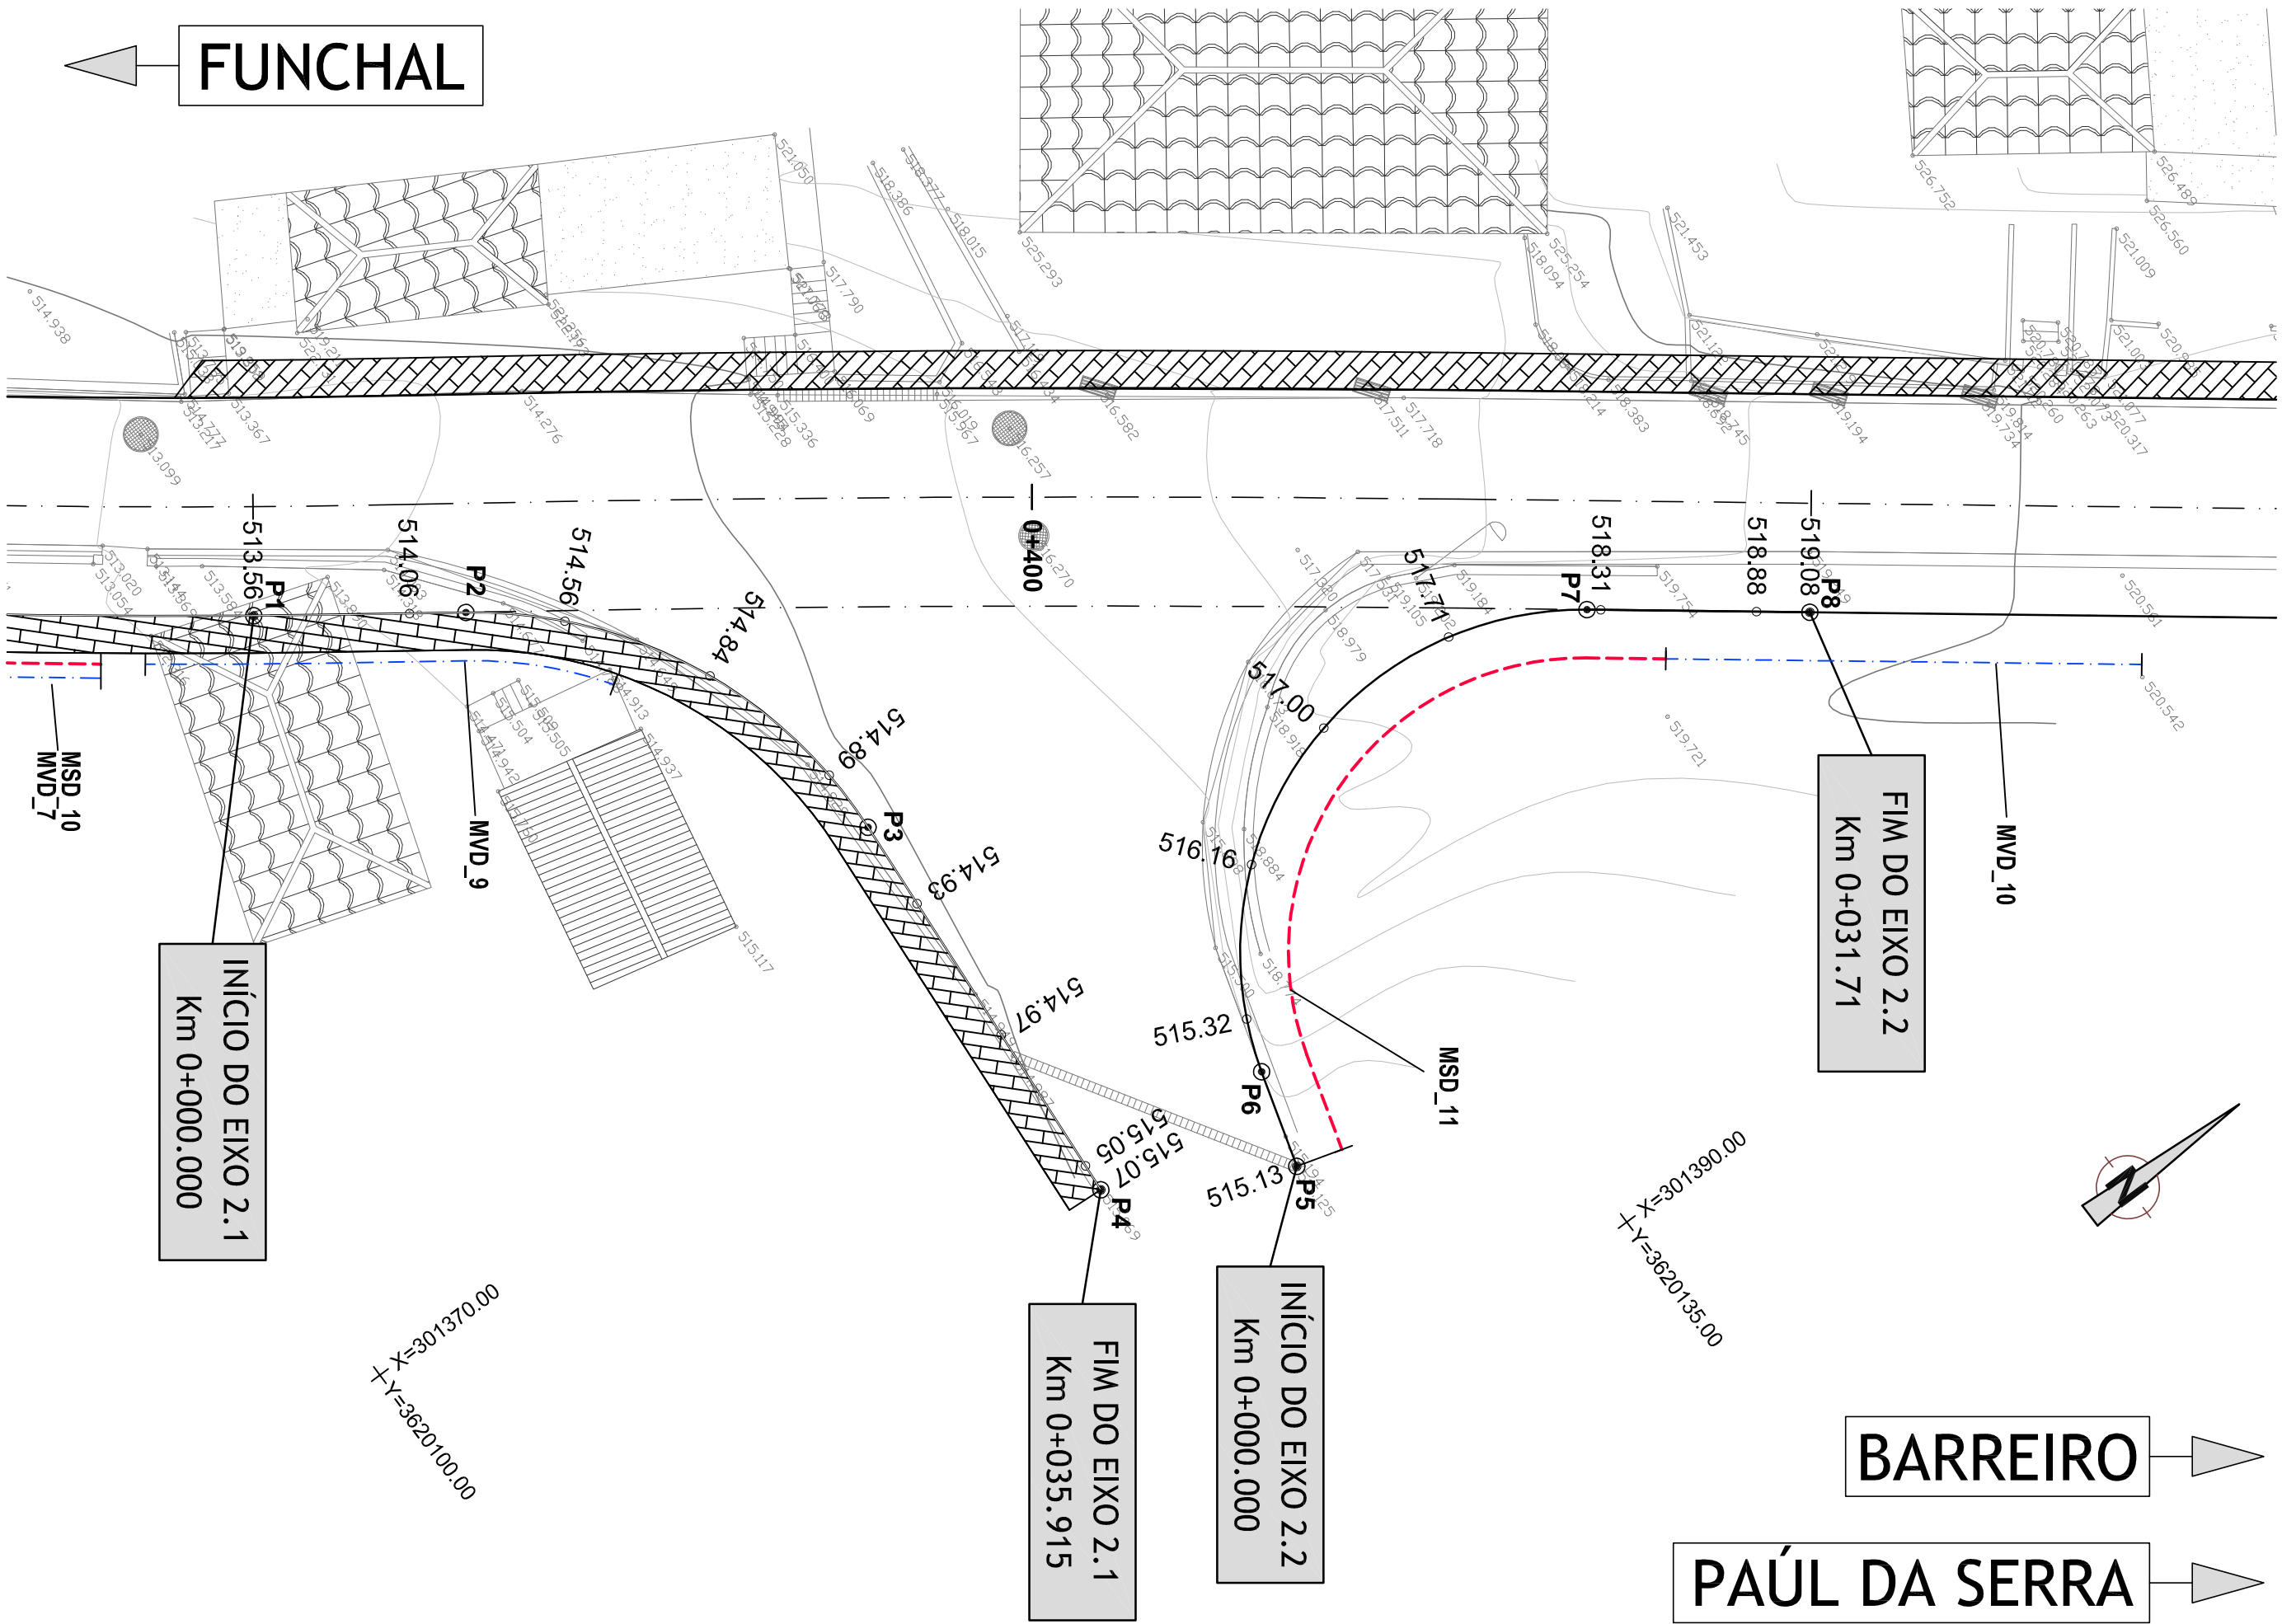


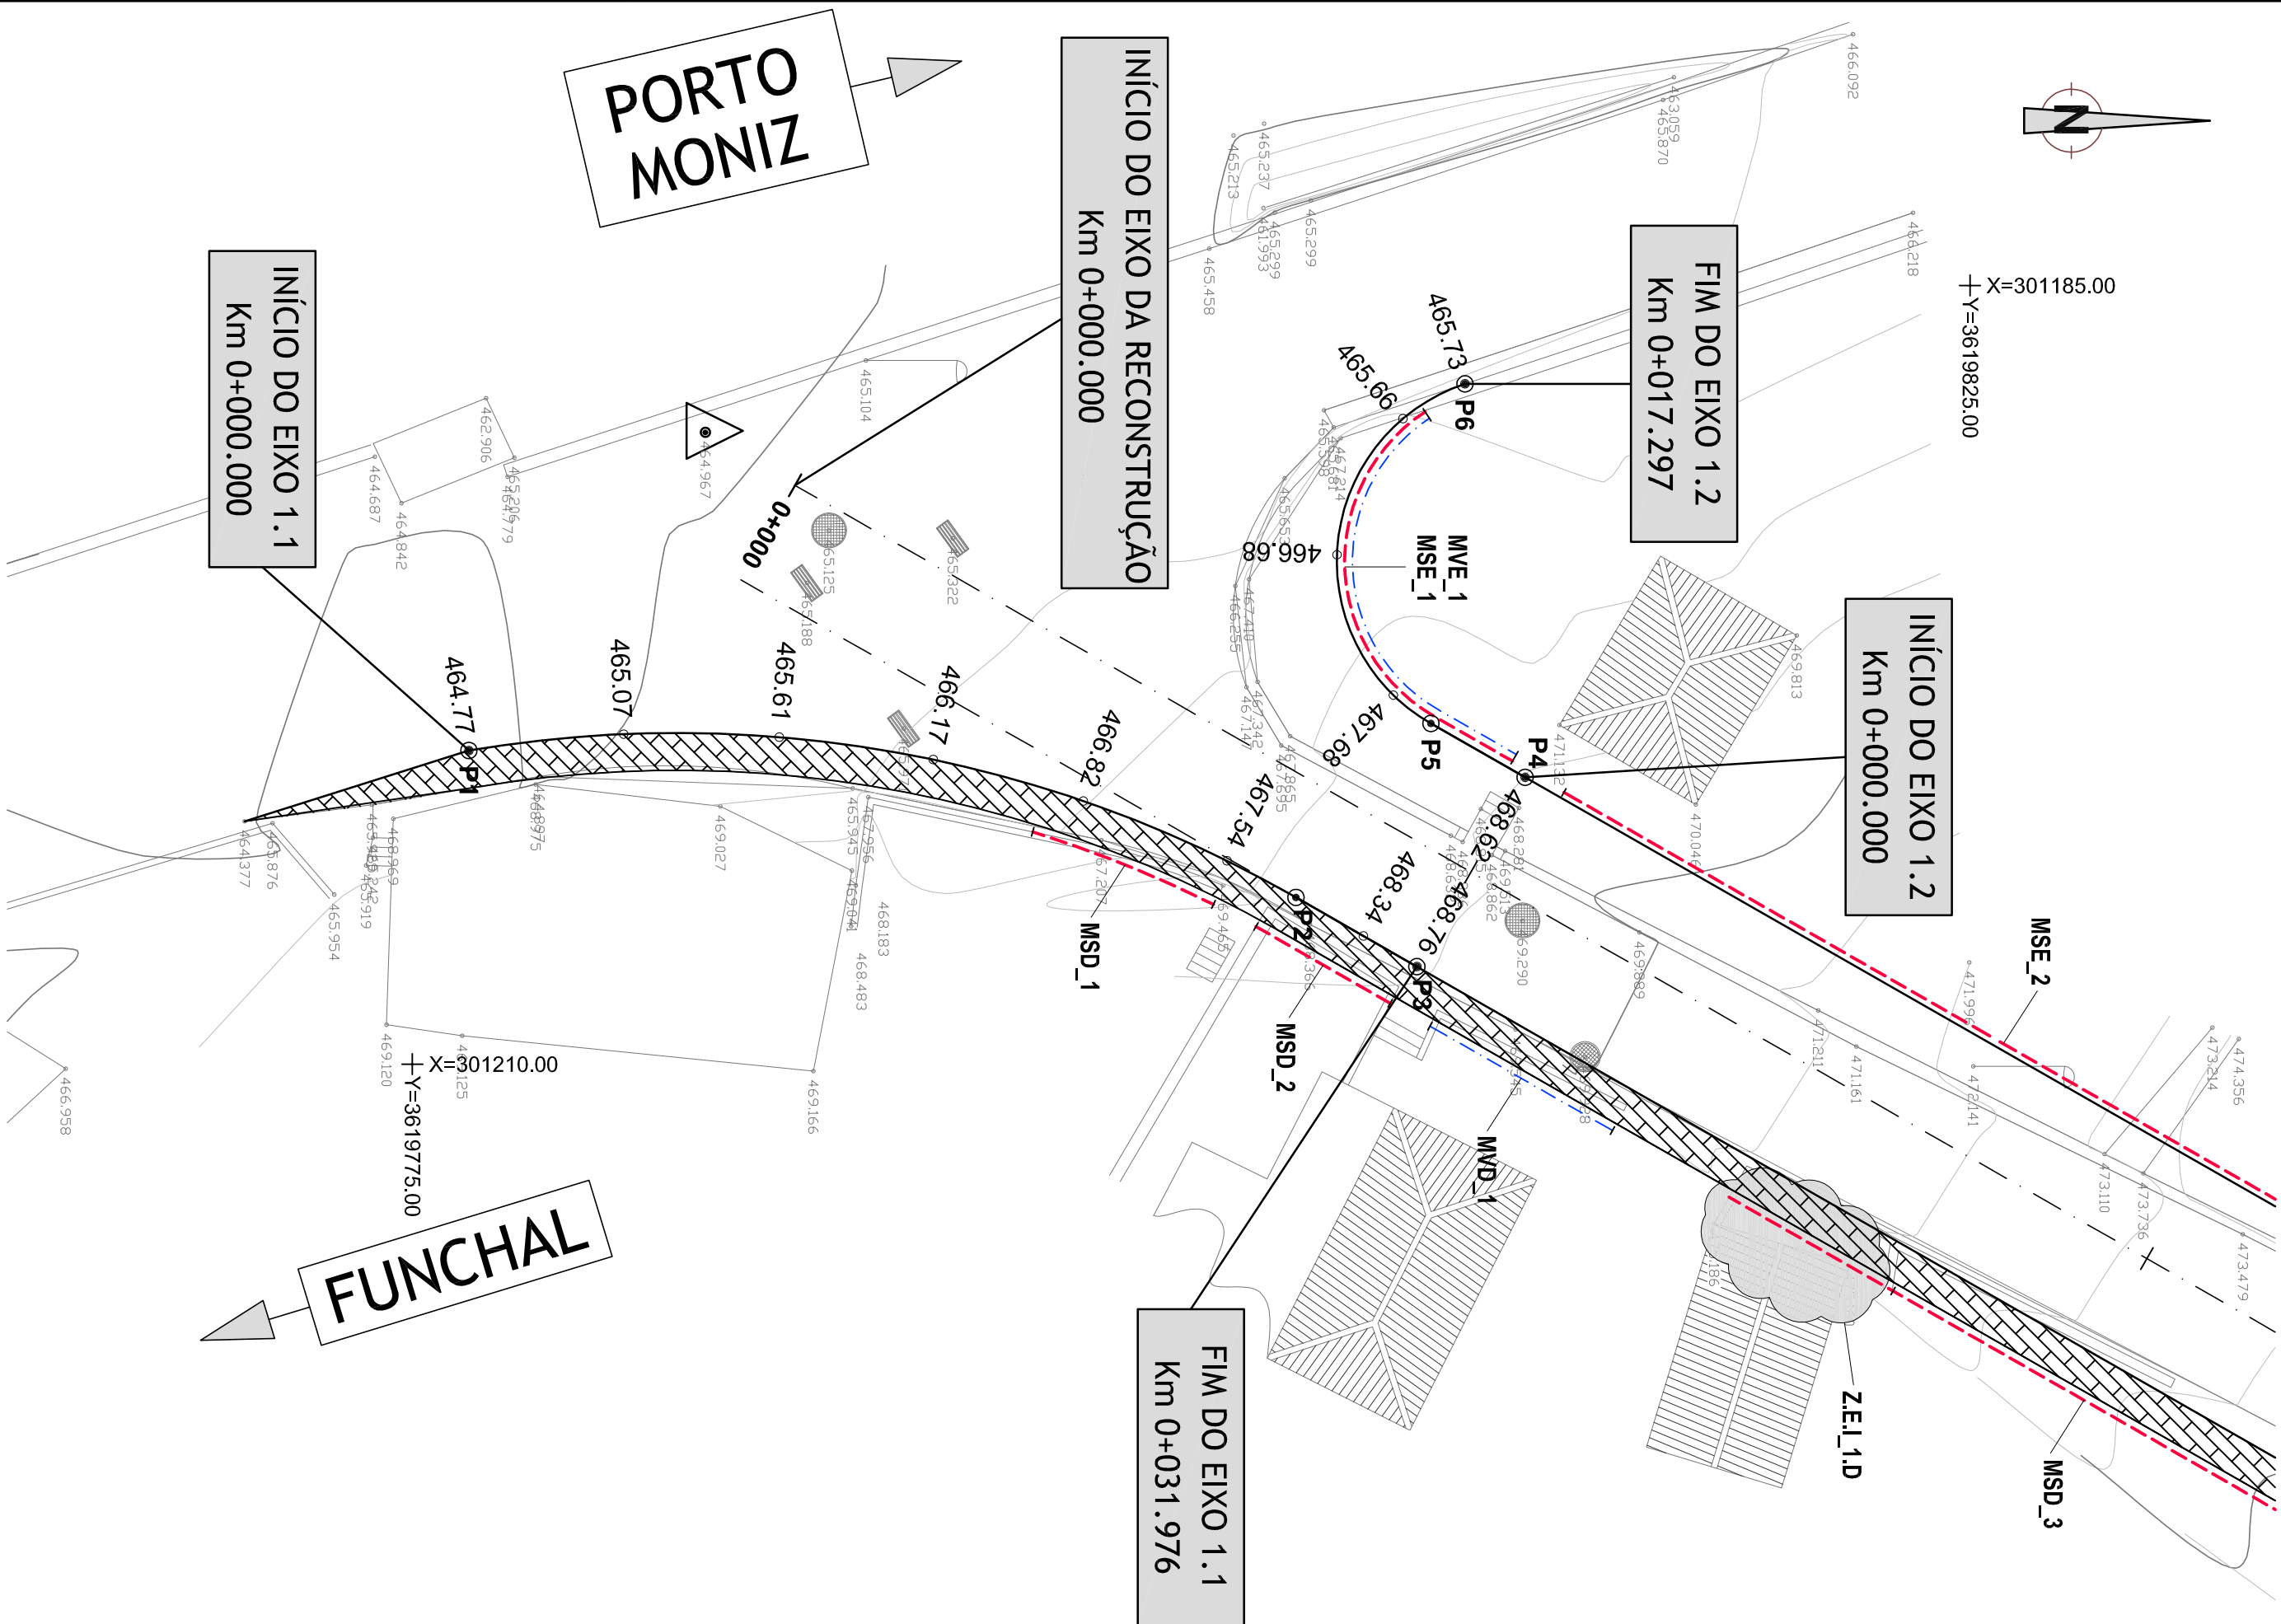

PONTOS COORDENADOS - E2A			
PONTOS	M	P	CURVAS RAIOS
P1	301532.3914	362033.0246	P1 - P2 18.80
P2	301523.9982	362033.0323	...
P3	301523.0102	362034.4871	P3 - P4 4.00
P4	301524.3383	362036.7702	...

Legenda:

Passeios

Muro de suporte

Muro de vedação

PONTOS COORDENADOS - E1			
PONTOS	M	P	CURVAS RAIOS
P1	301186.830	361978.813	P1 - P2 40.00
P2	301204.647	361980.363	...
P3	301206.868	3619807.245	...
P4	301200.752	3619810.721	...
P5	301189.002	3619807.697	P5 - P6 6.00
P6	301188.158	3619808.789	...

PONTOS COORDENADOS - E2			
PONTOS	M	P	CURVAS RAIOS
P1	301346.095	362011.131	P1 - P2 996.50
P2	301352.043	3620116.849	P2 - P3 15.00
P3	301385.284	3620123.657	...
P4	301379.077	3620122.656	...
P5	301382.232	3620127.654	...
P6	301379.125	3620128.456	P6 - P7 11.00
P7	301373.485	3620145.733	...
P8	301377.829	3620151.414	...