


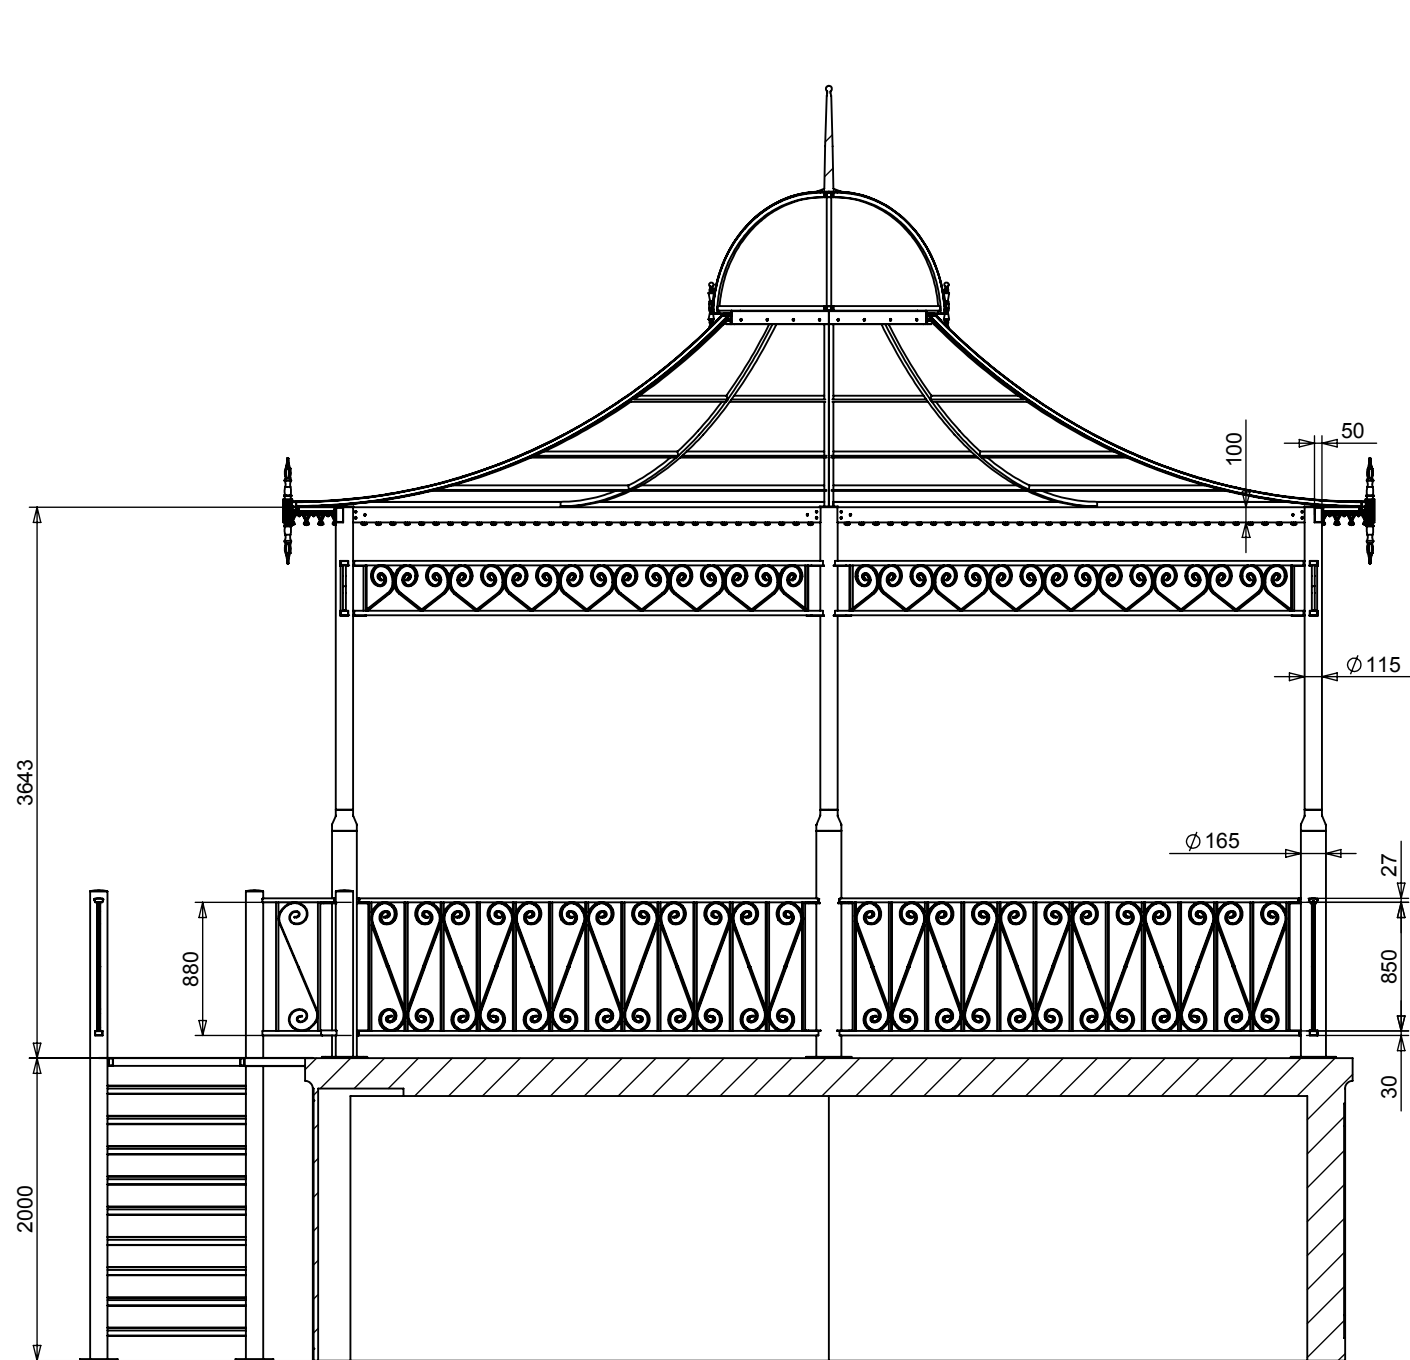

CORTE B-B
ESCALA 1 : 50

