

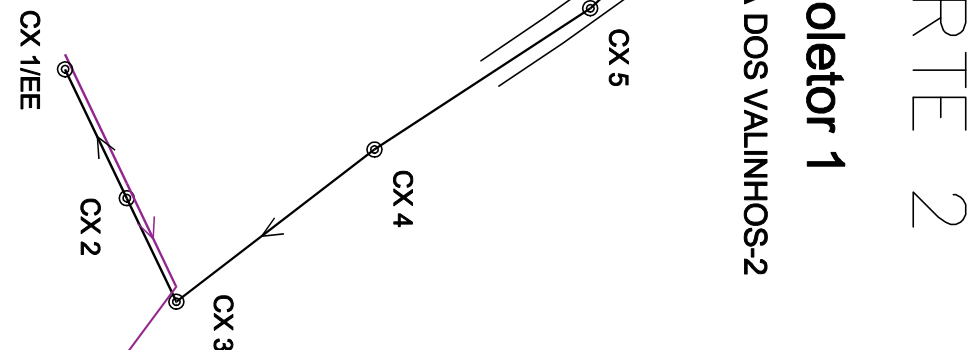


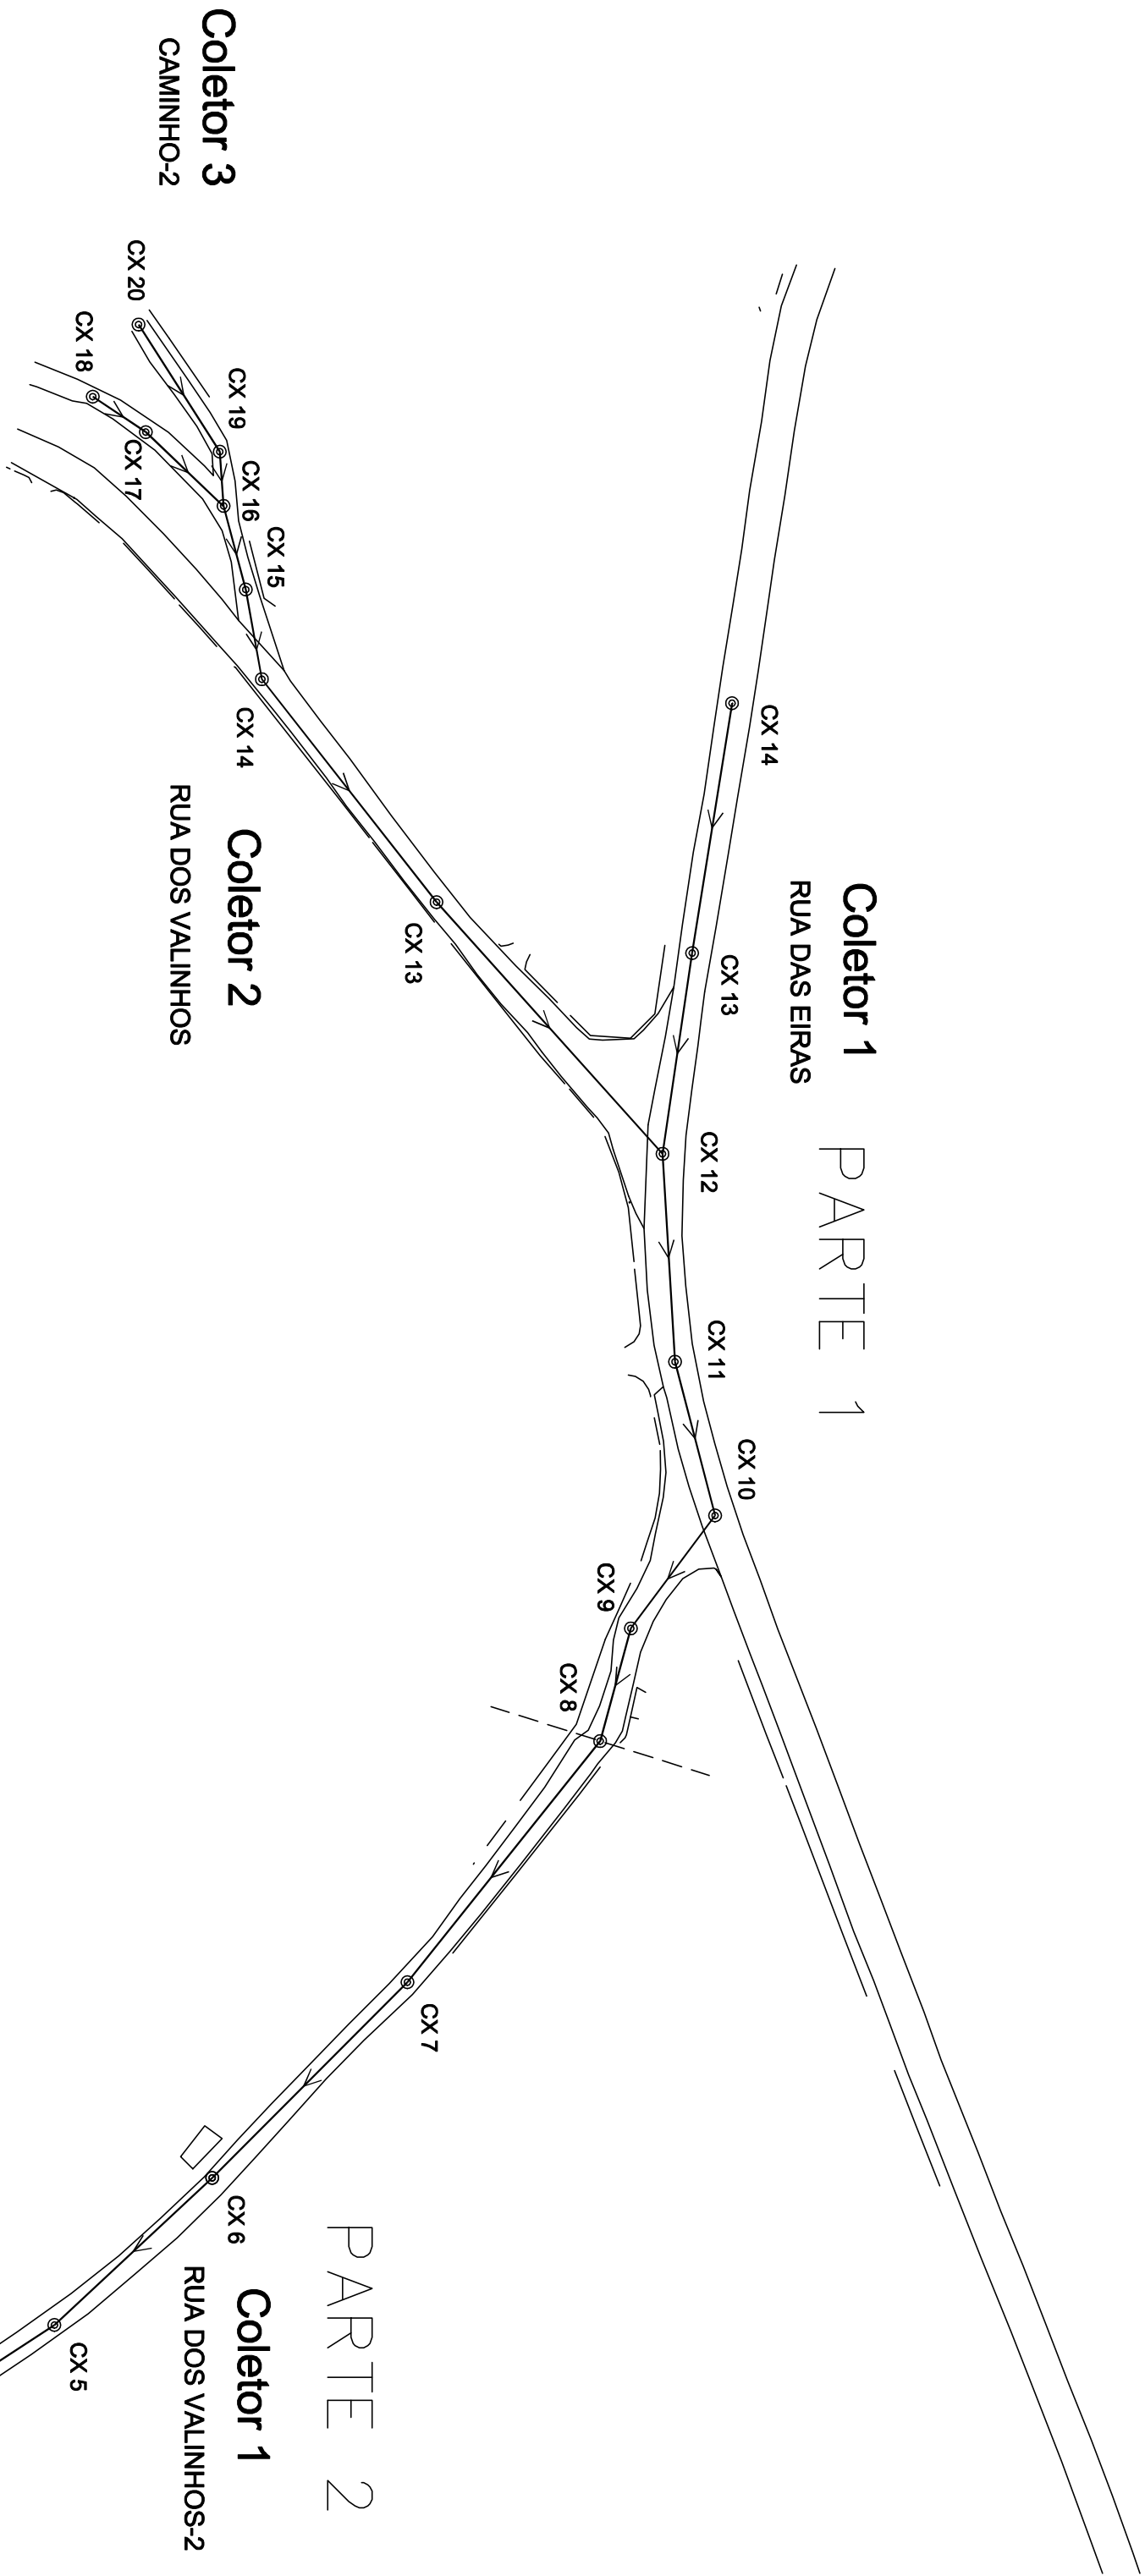


Troço Bombado
Coletor 4

LAURA
MARIA JESUS
RODRIGUES

Assinado de forma
digital por LAURA
MARIA JESUS
RODRIGUES
Dados: 2022.07.15
16:20:34 +01'00'

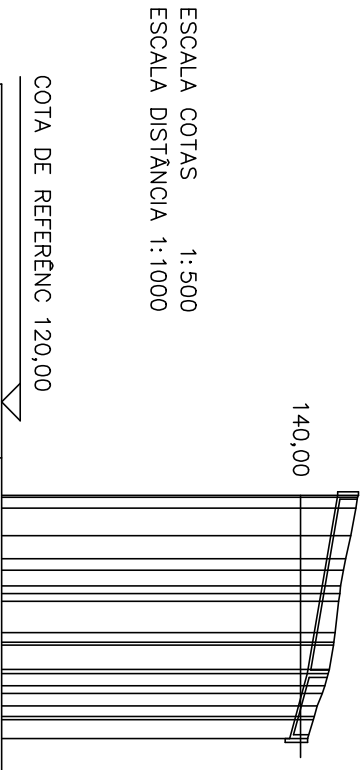

CANAL	CX 20	CX 19	CX 16
COTA TERRENO (m)	143,869	141,836	140,456
COTA SUPERF. (m)	142,469	140,436	138,956
PROFUNDIDADE (m)	1,40	1,40	1,50
DISTANCIA ENTRE CANAIS (m)	23,85	8,67	1,50
DISTANCIA A ORIGEM (m)	0,00	23,85	32,52
MATERIAL E DIAMETRO (mm)	PP S18 4200	PP S18 4200	PP S18 4200
INCLINAÇÕES (%)	8,25	13,55	13,55

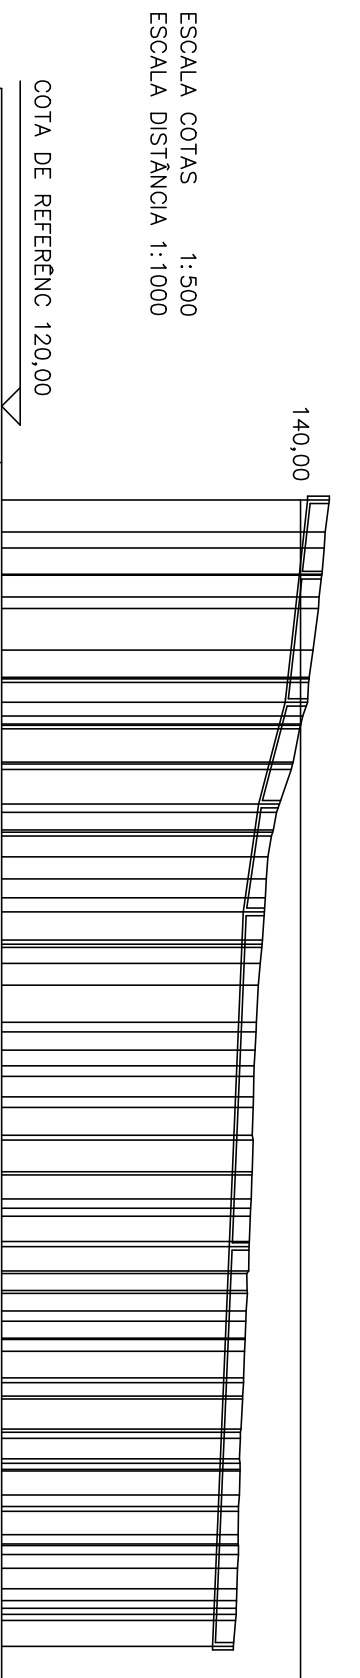

CANAL	CX 18	CX 17	CX 16	CX 15	CX 14	CX 13	CX 12
COTA TERRENO (m)	141,911	141,412	140,456	138,590	137,564	136,556	135,500
COTA SUPERF. (m)	140,462	139,901	138,956	137,190	136,164	135,224	134,100
PROFUNDIDADE (m)	1,45	1,51	1,50	1,40	1,40	1,33	1,40
DISTANCIA ENTRE CANAIS (m)	10,08	17,01	13,60	14,41	44,75	53,46	
DISTANCIA A ORIGEM (m)	0,00	10,08	27,09	40,69	55,10	99,85	153,31
MATERIAL E DIAMETRO (mm)	PP S18 4200	PP S18 4200	PP S18 4200	PP S18 4200	PP S18 4200	PP S18 4200	PP S18 4200
INCLINAÇÕES (%)	5,65	5,65	13,05	7,15	2,15	2,15	

	Saneamento em Rua dos Valinhos			DESENHO
				2
	Planta Geral			ARQUIVO
ESCALA VERTICAL 1:500				
Perfis Longitudinais do Coletor 2 e 3			ESCALA HORIZONTAL 1:1000	
ENGENHEIRO	TOPÓGRAFO	DESENHADOR	ORÇAMENTISTA	DATA
				Maio 2022