


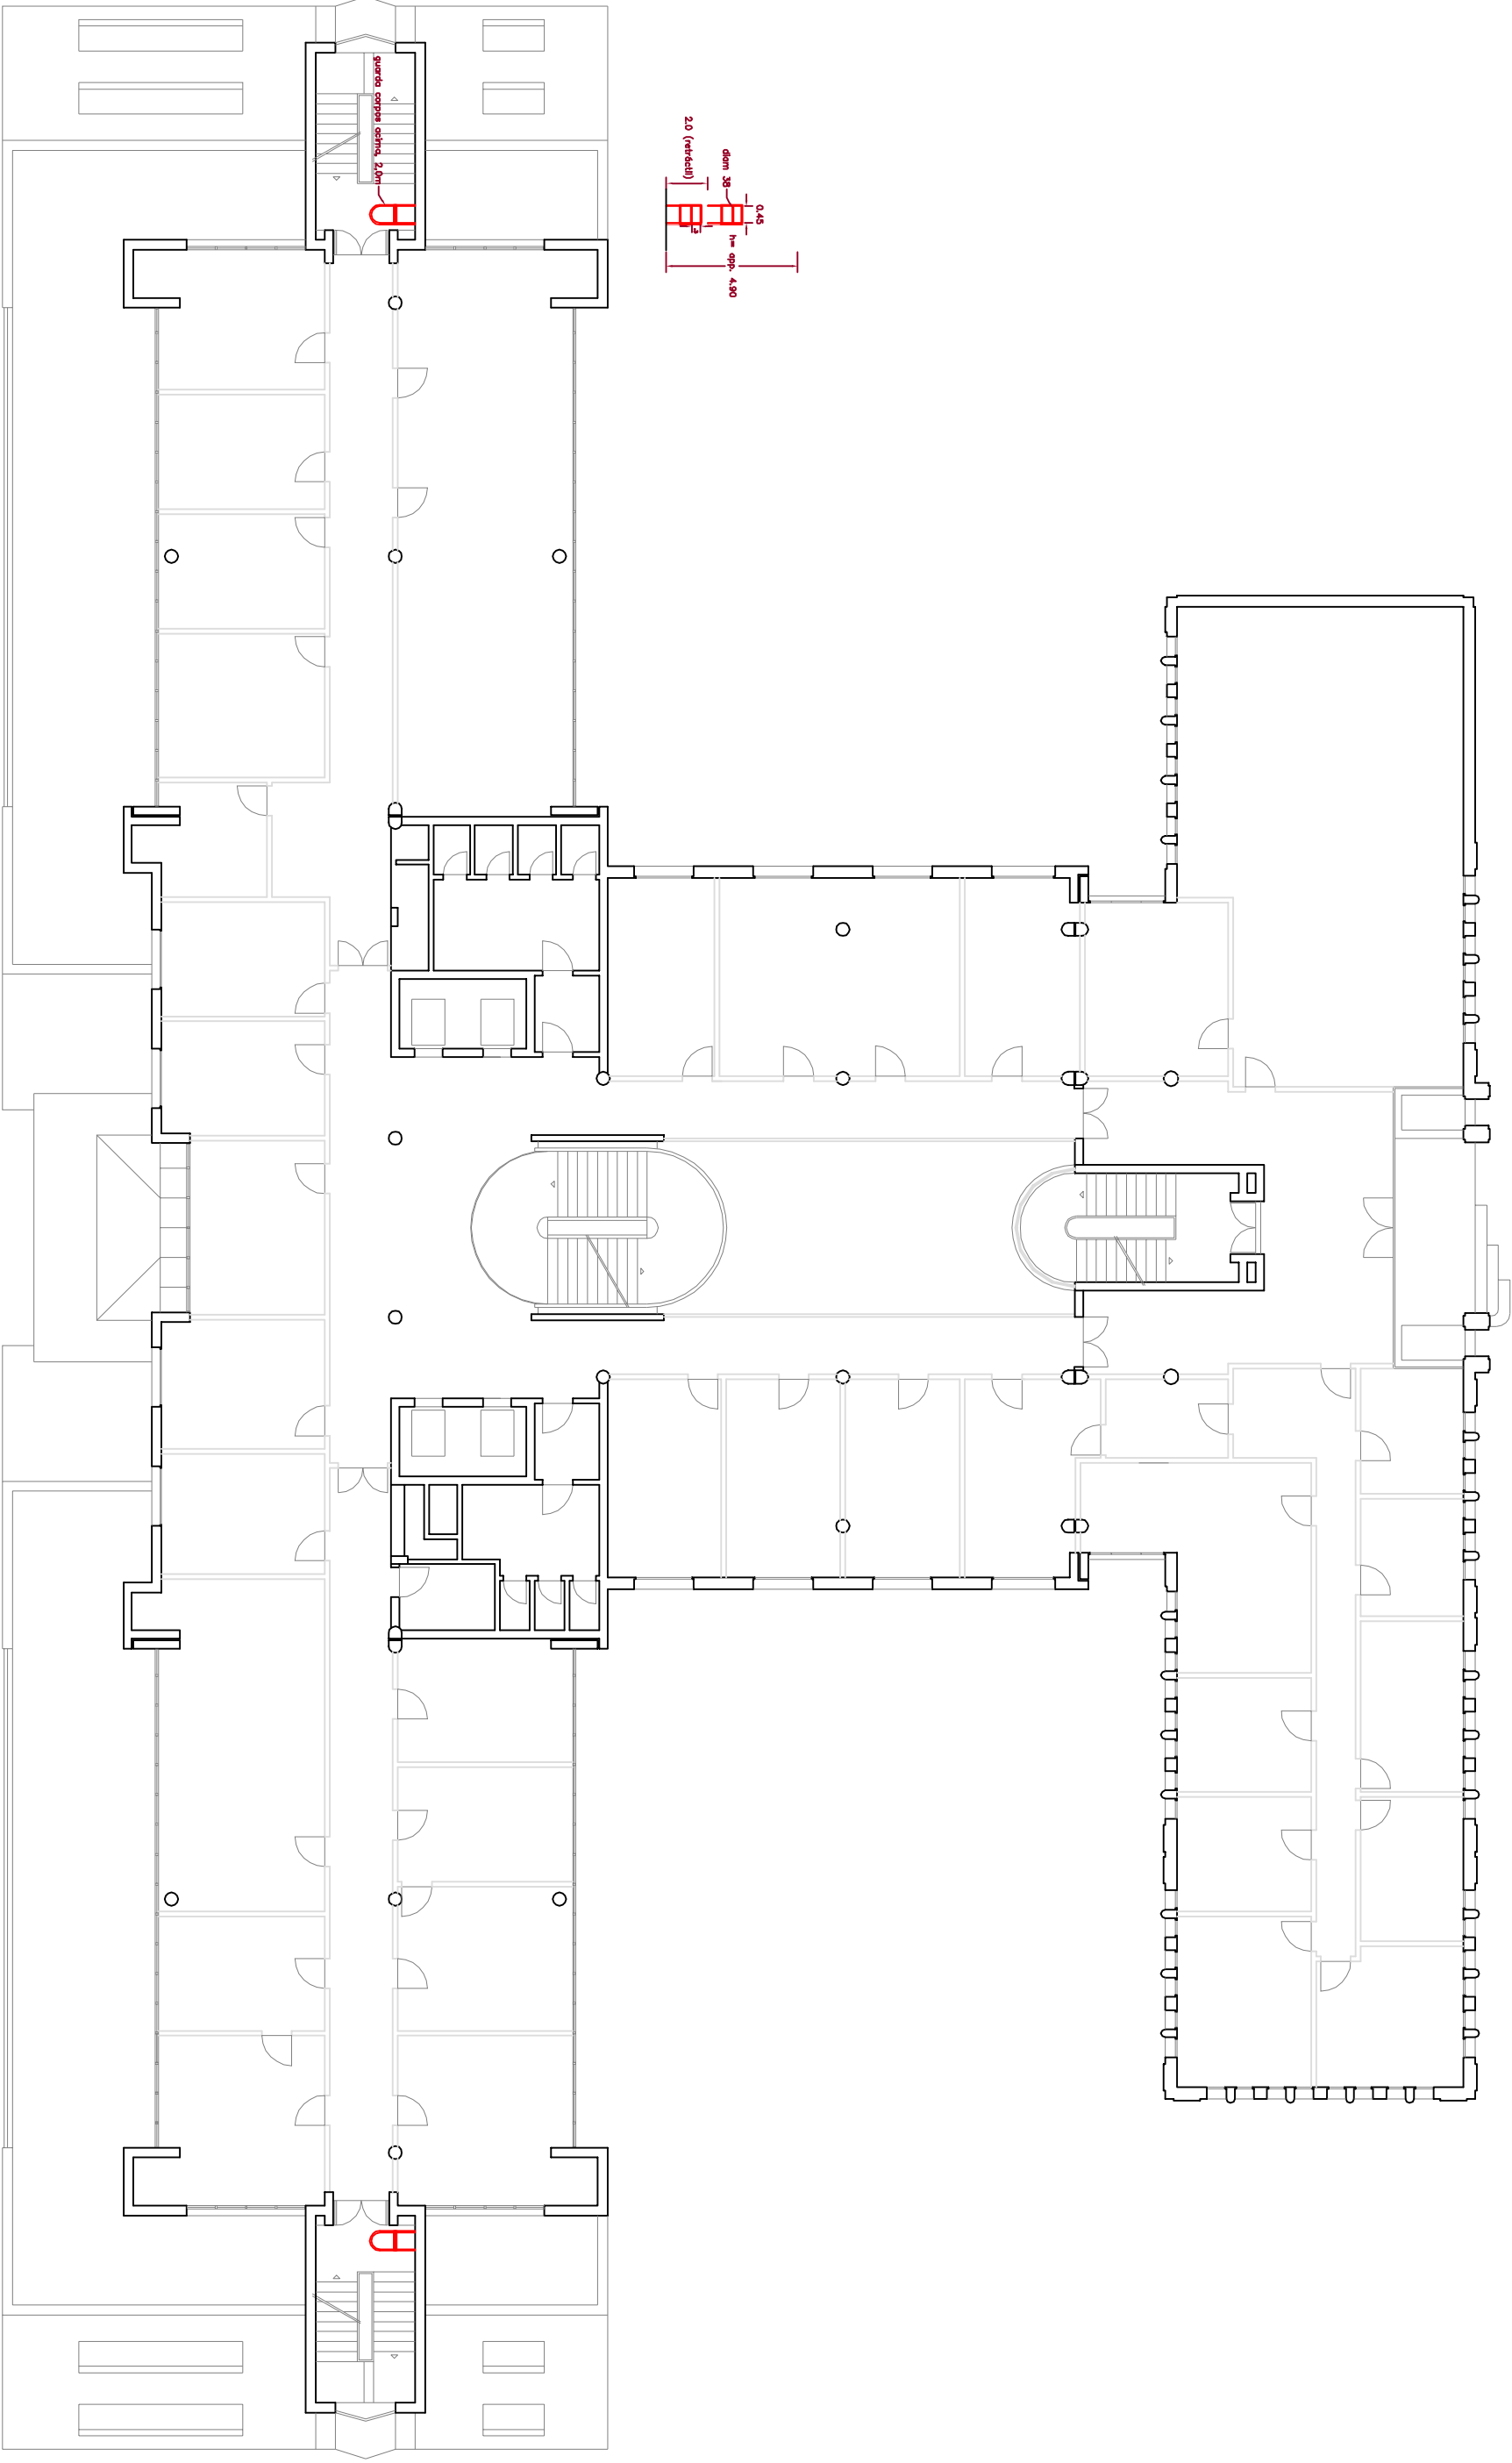

PISO 4