


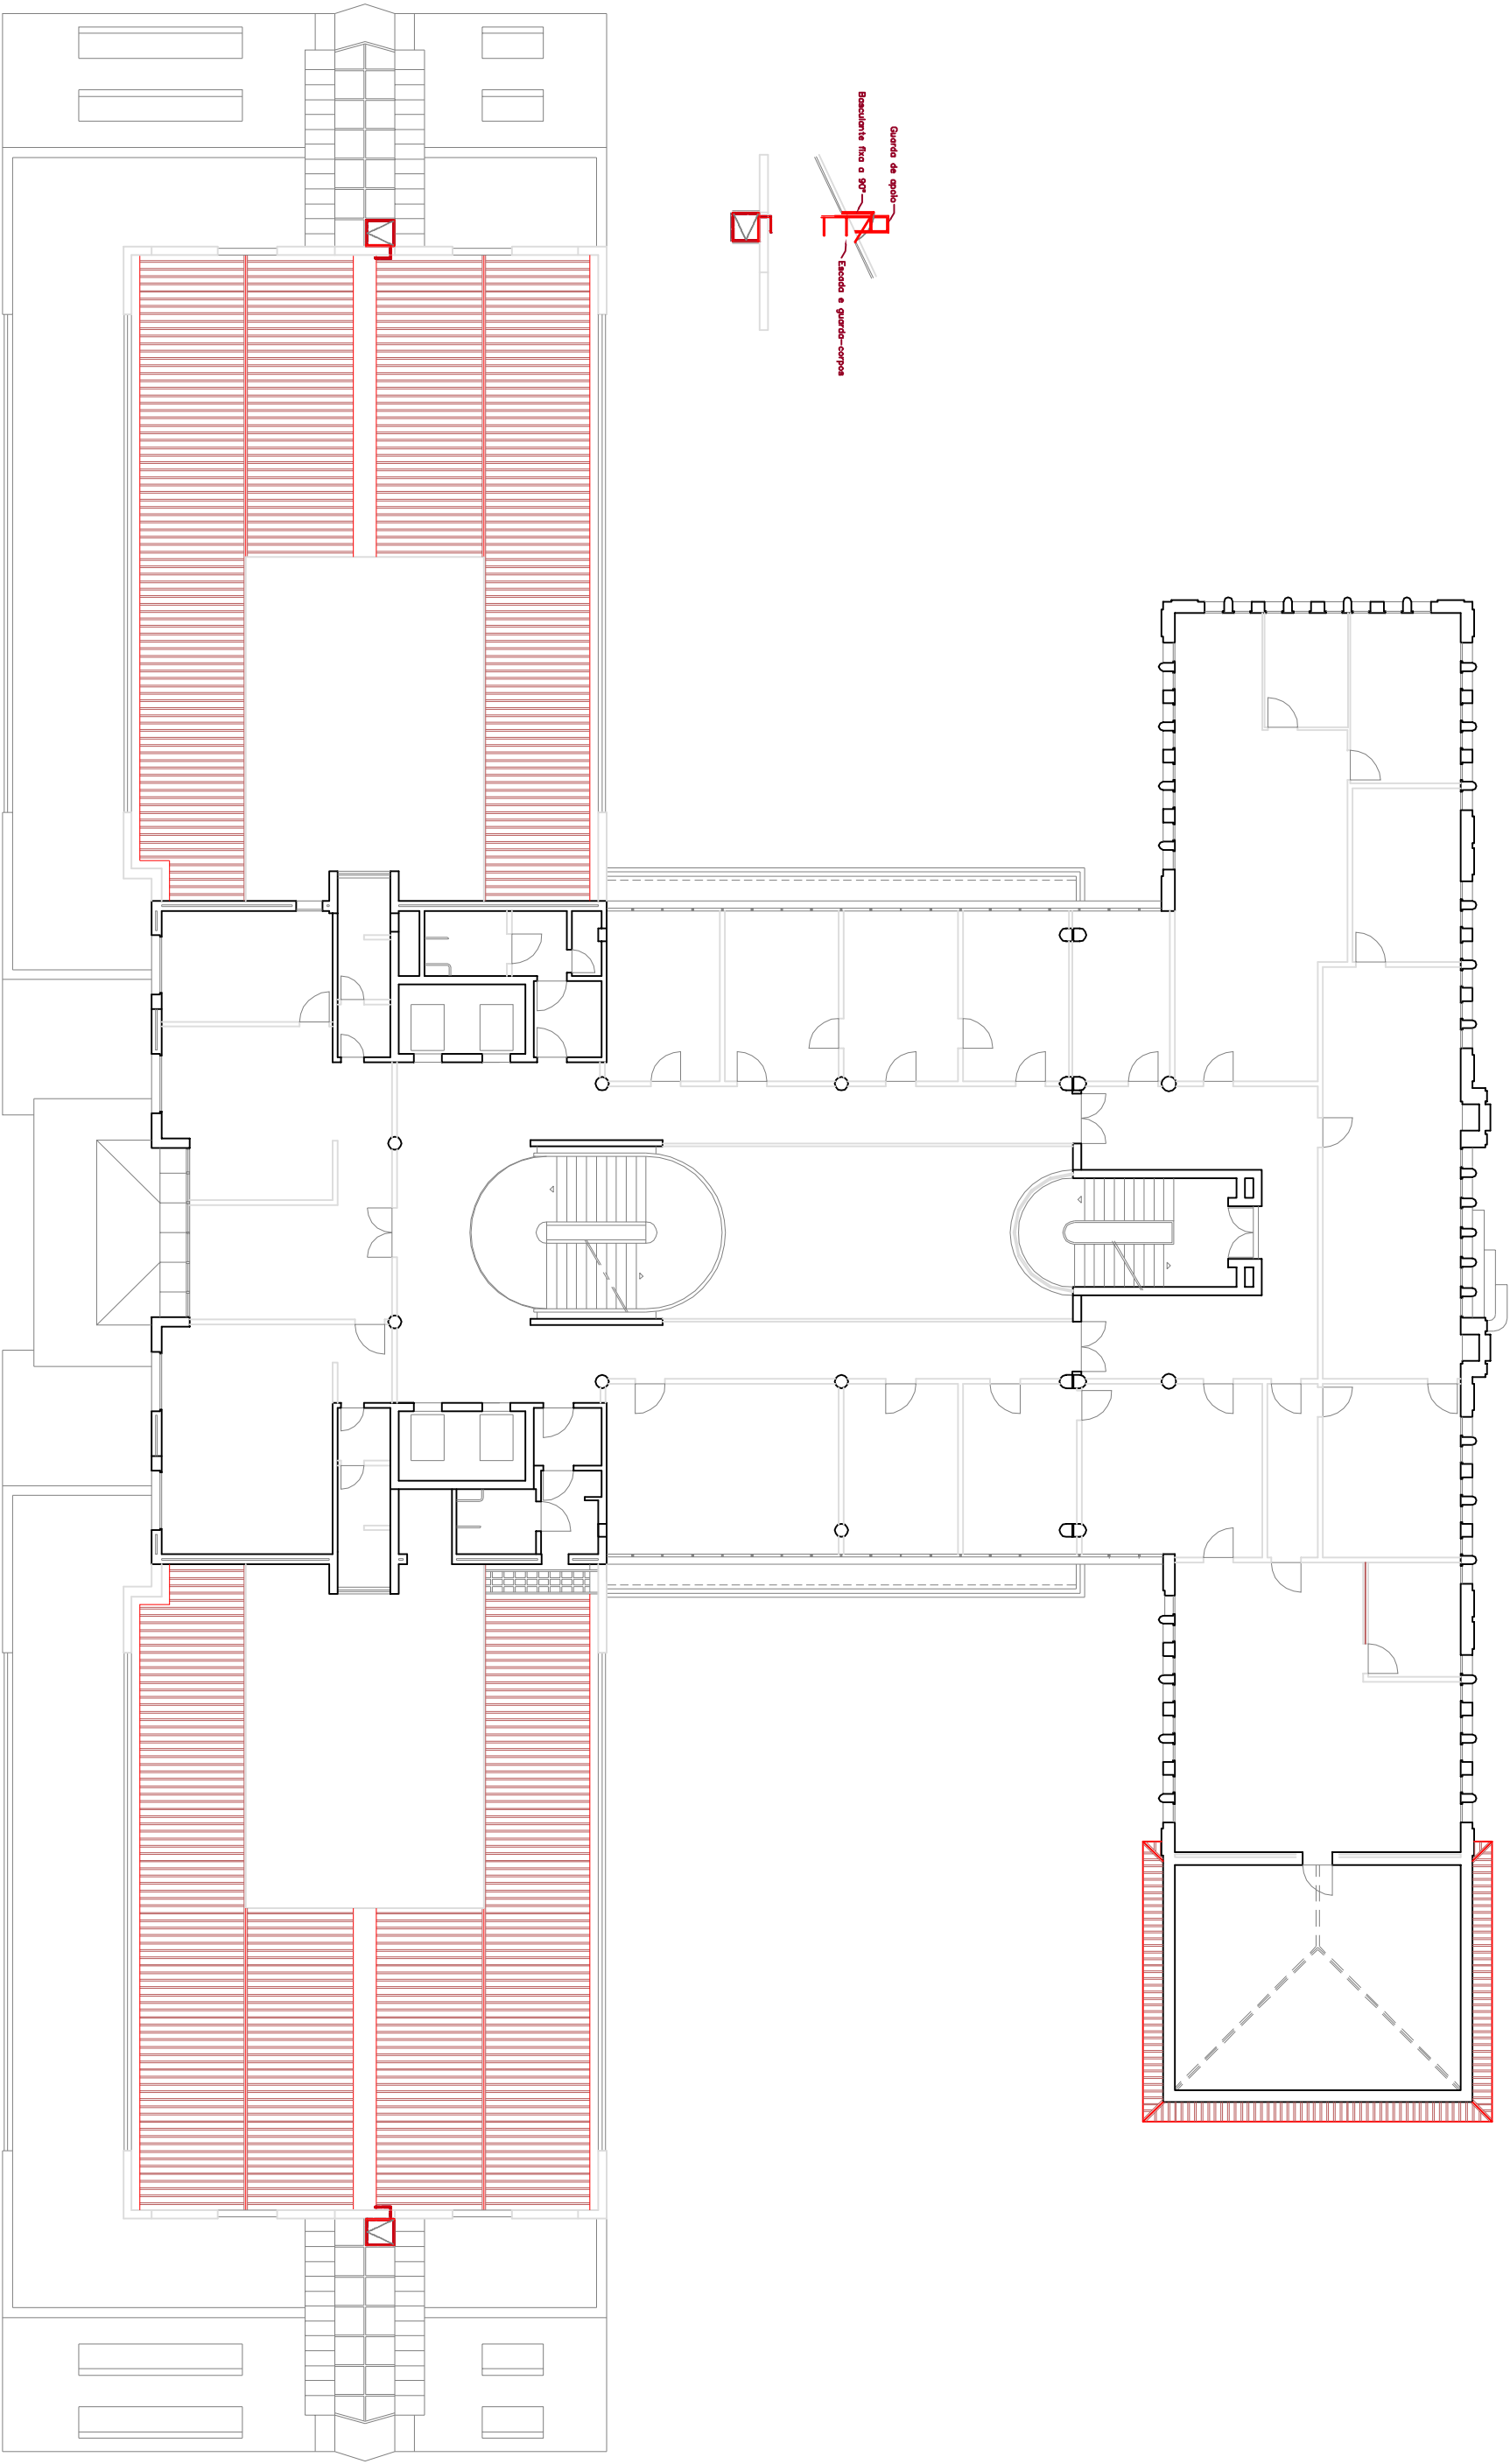

PISO 5