


PISO 0

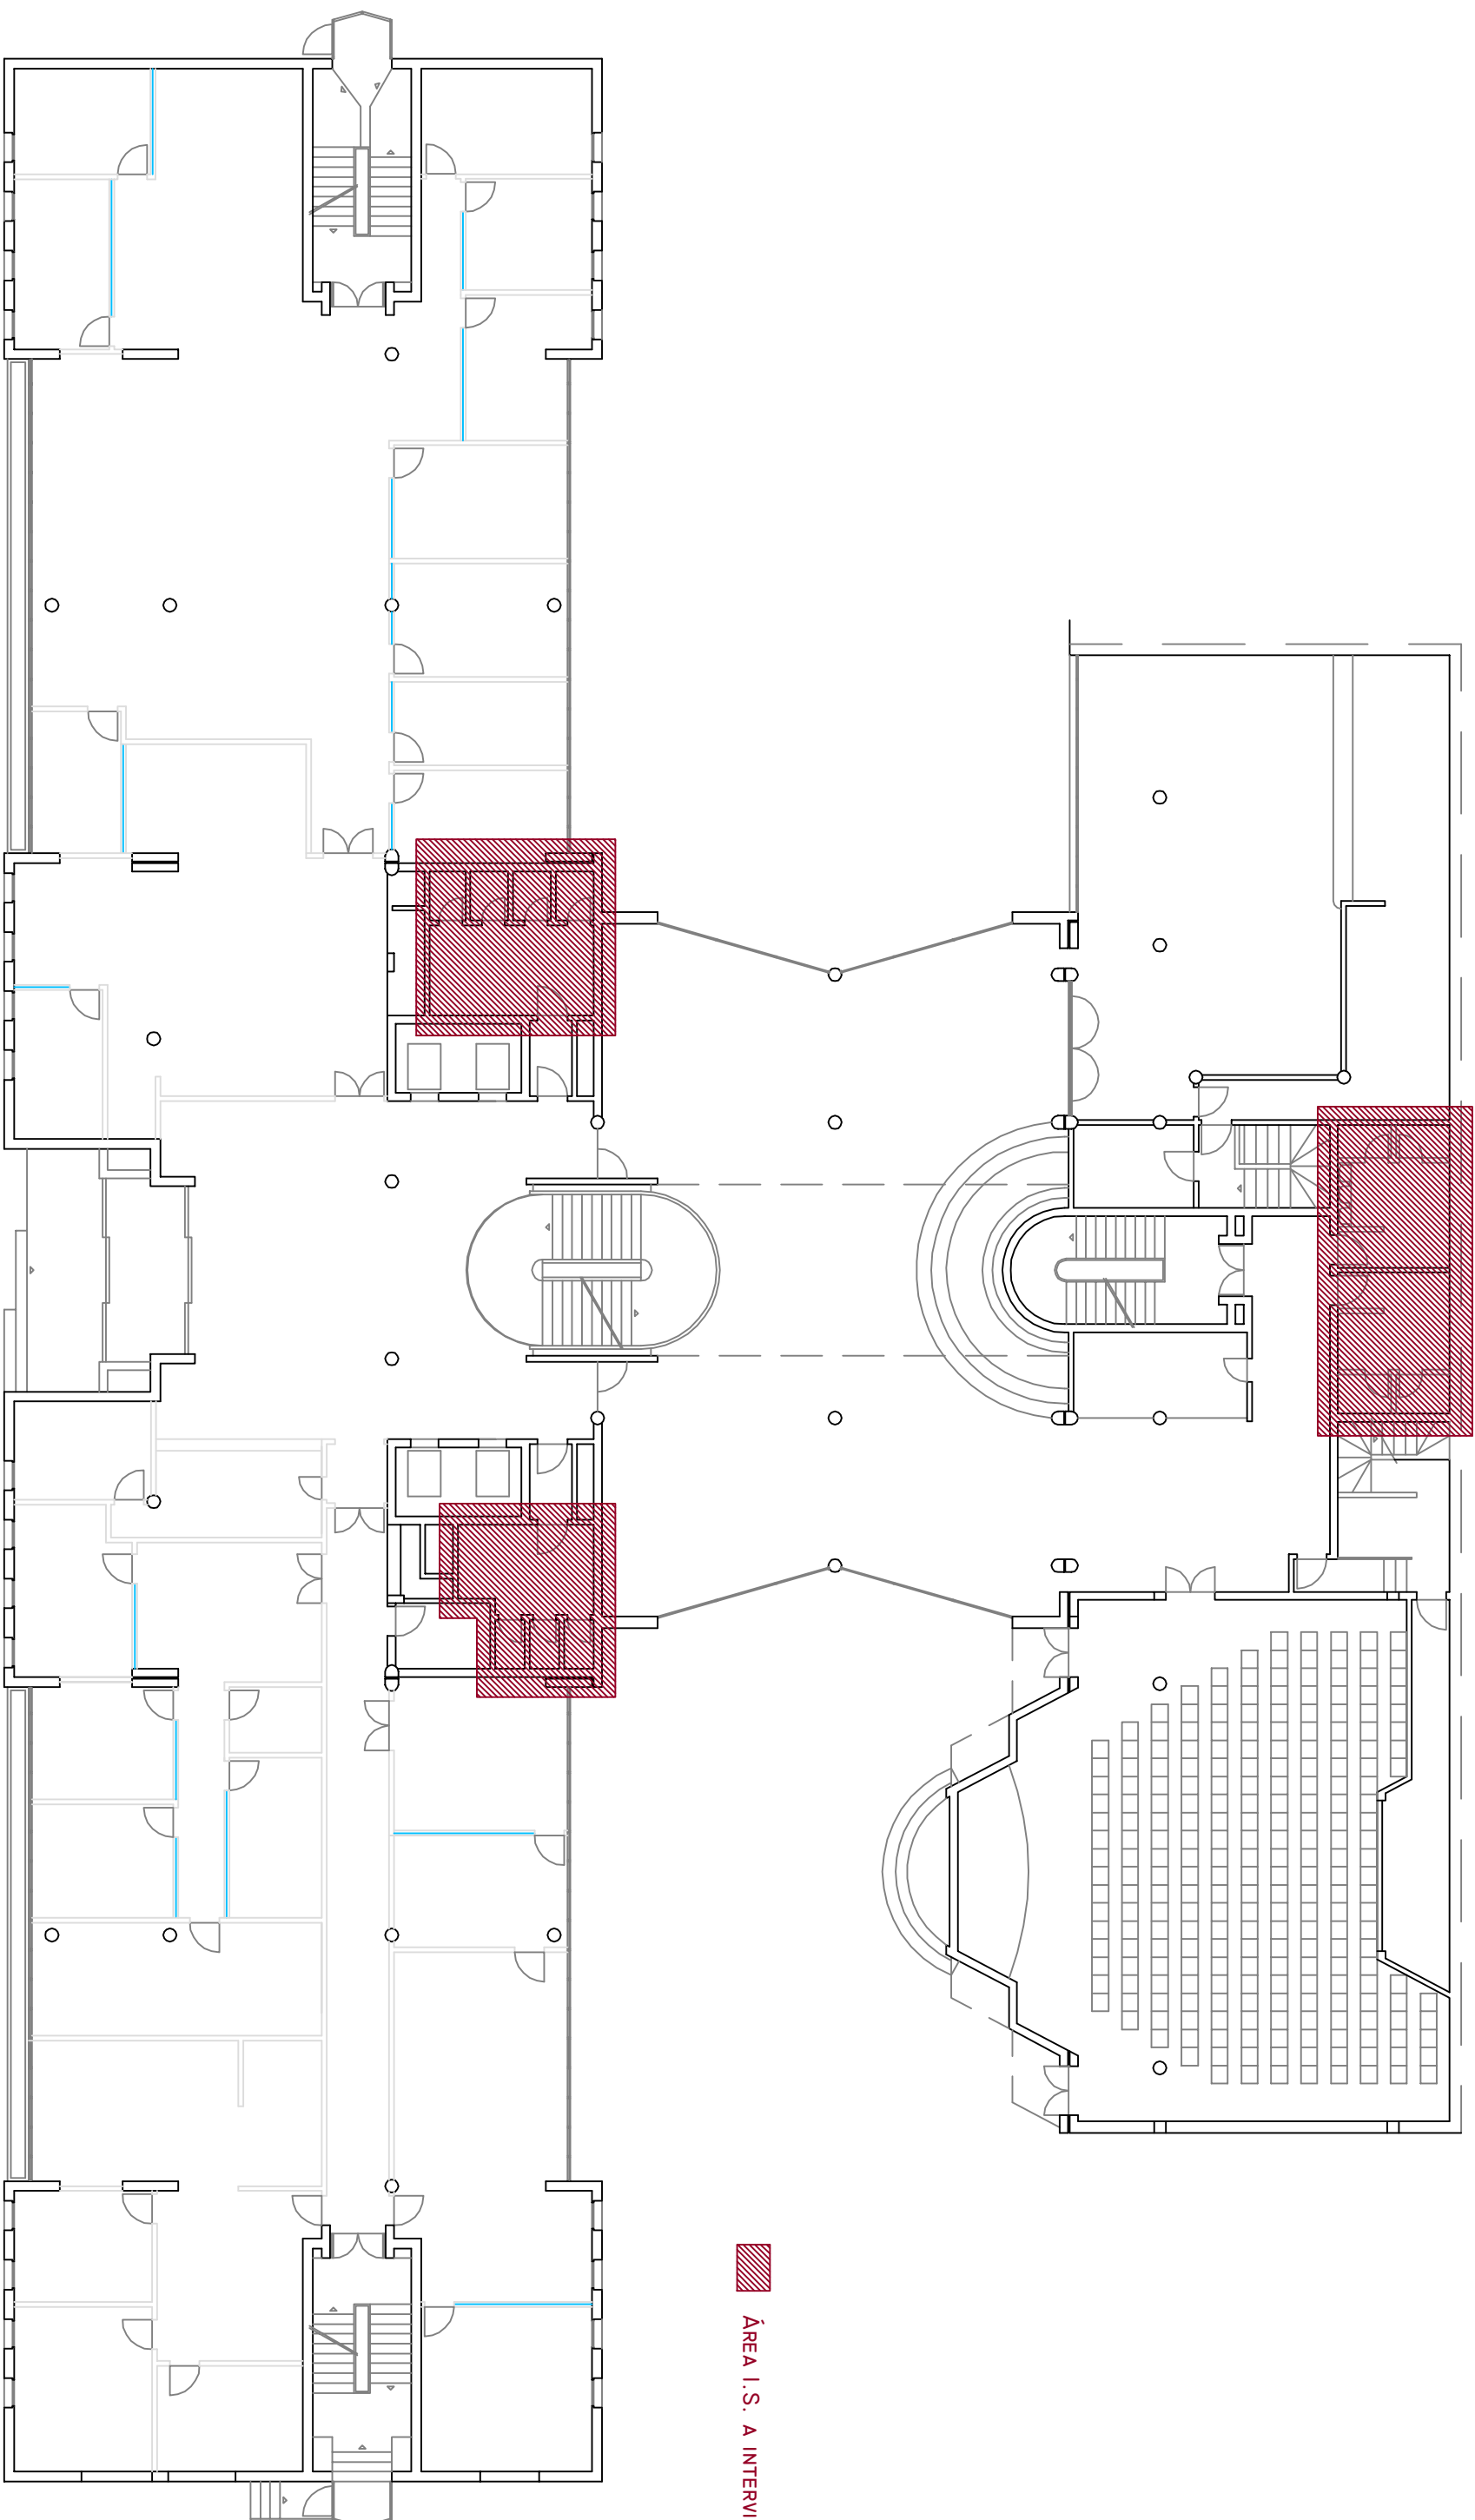

AREA I.S. A INTERVIE