


PISO 1

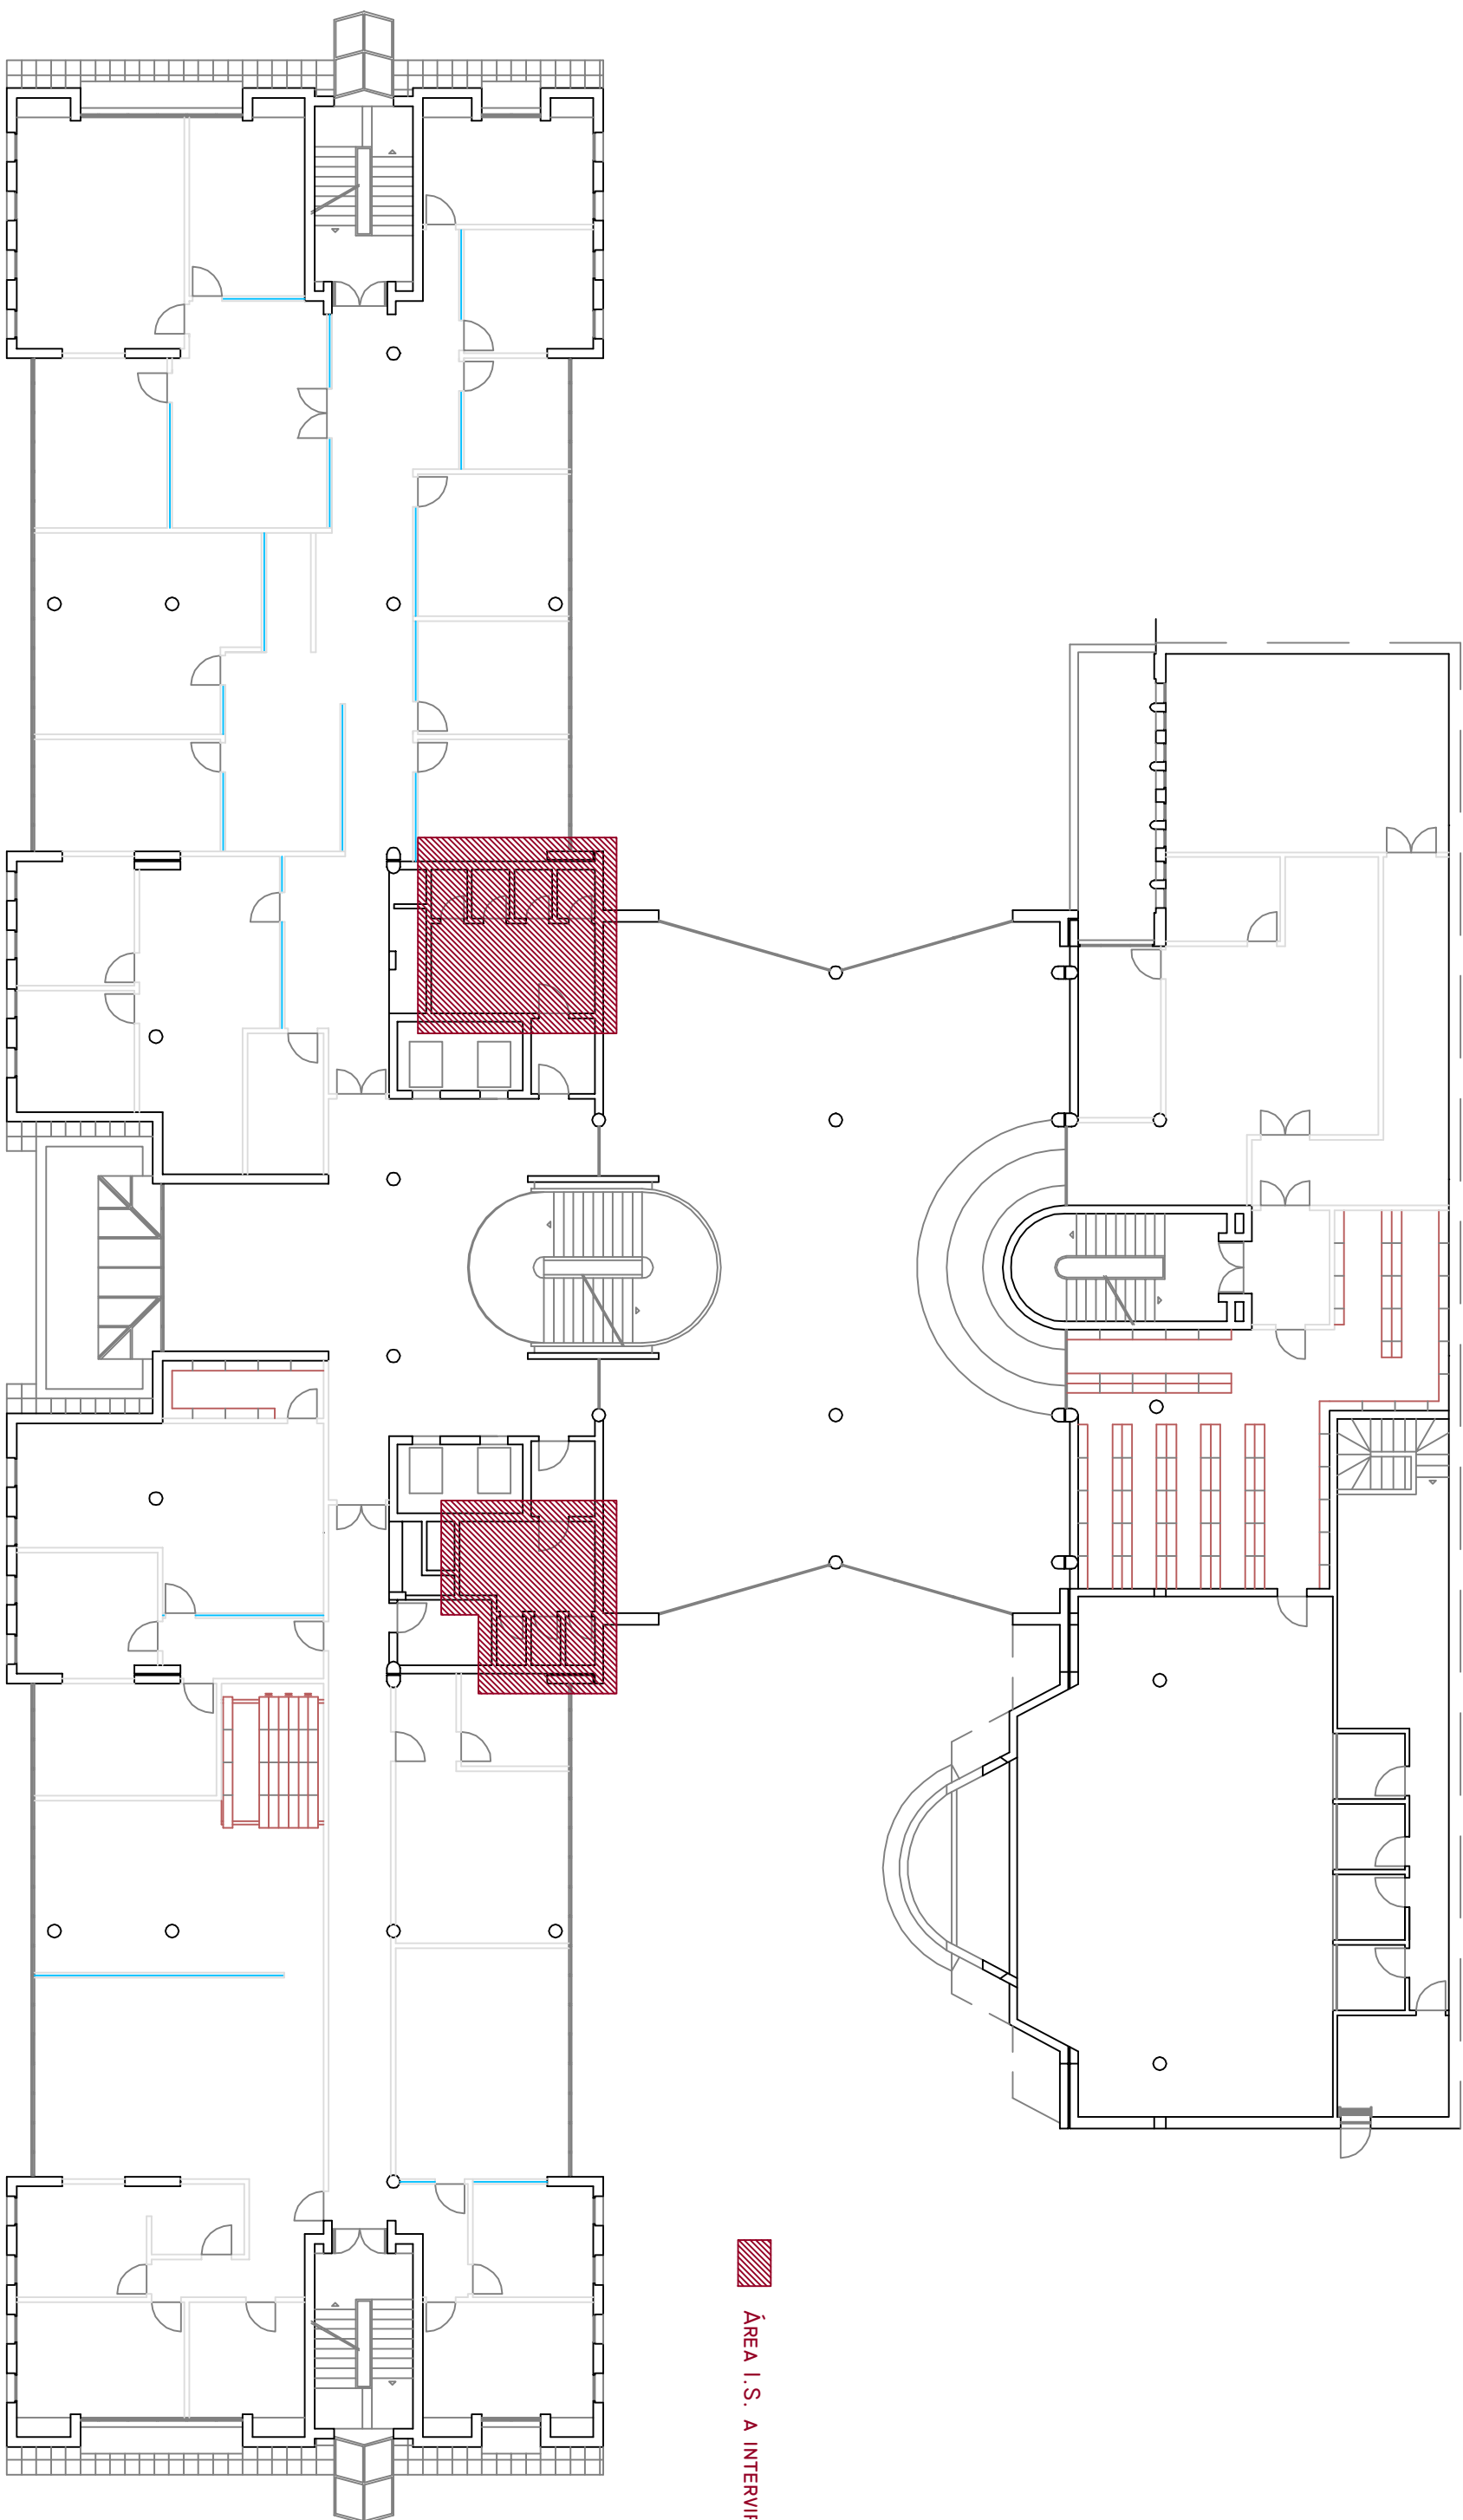

AREA I.S. A INTERVIF