


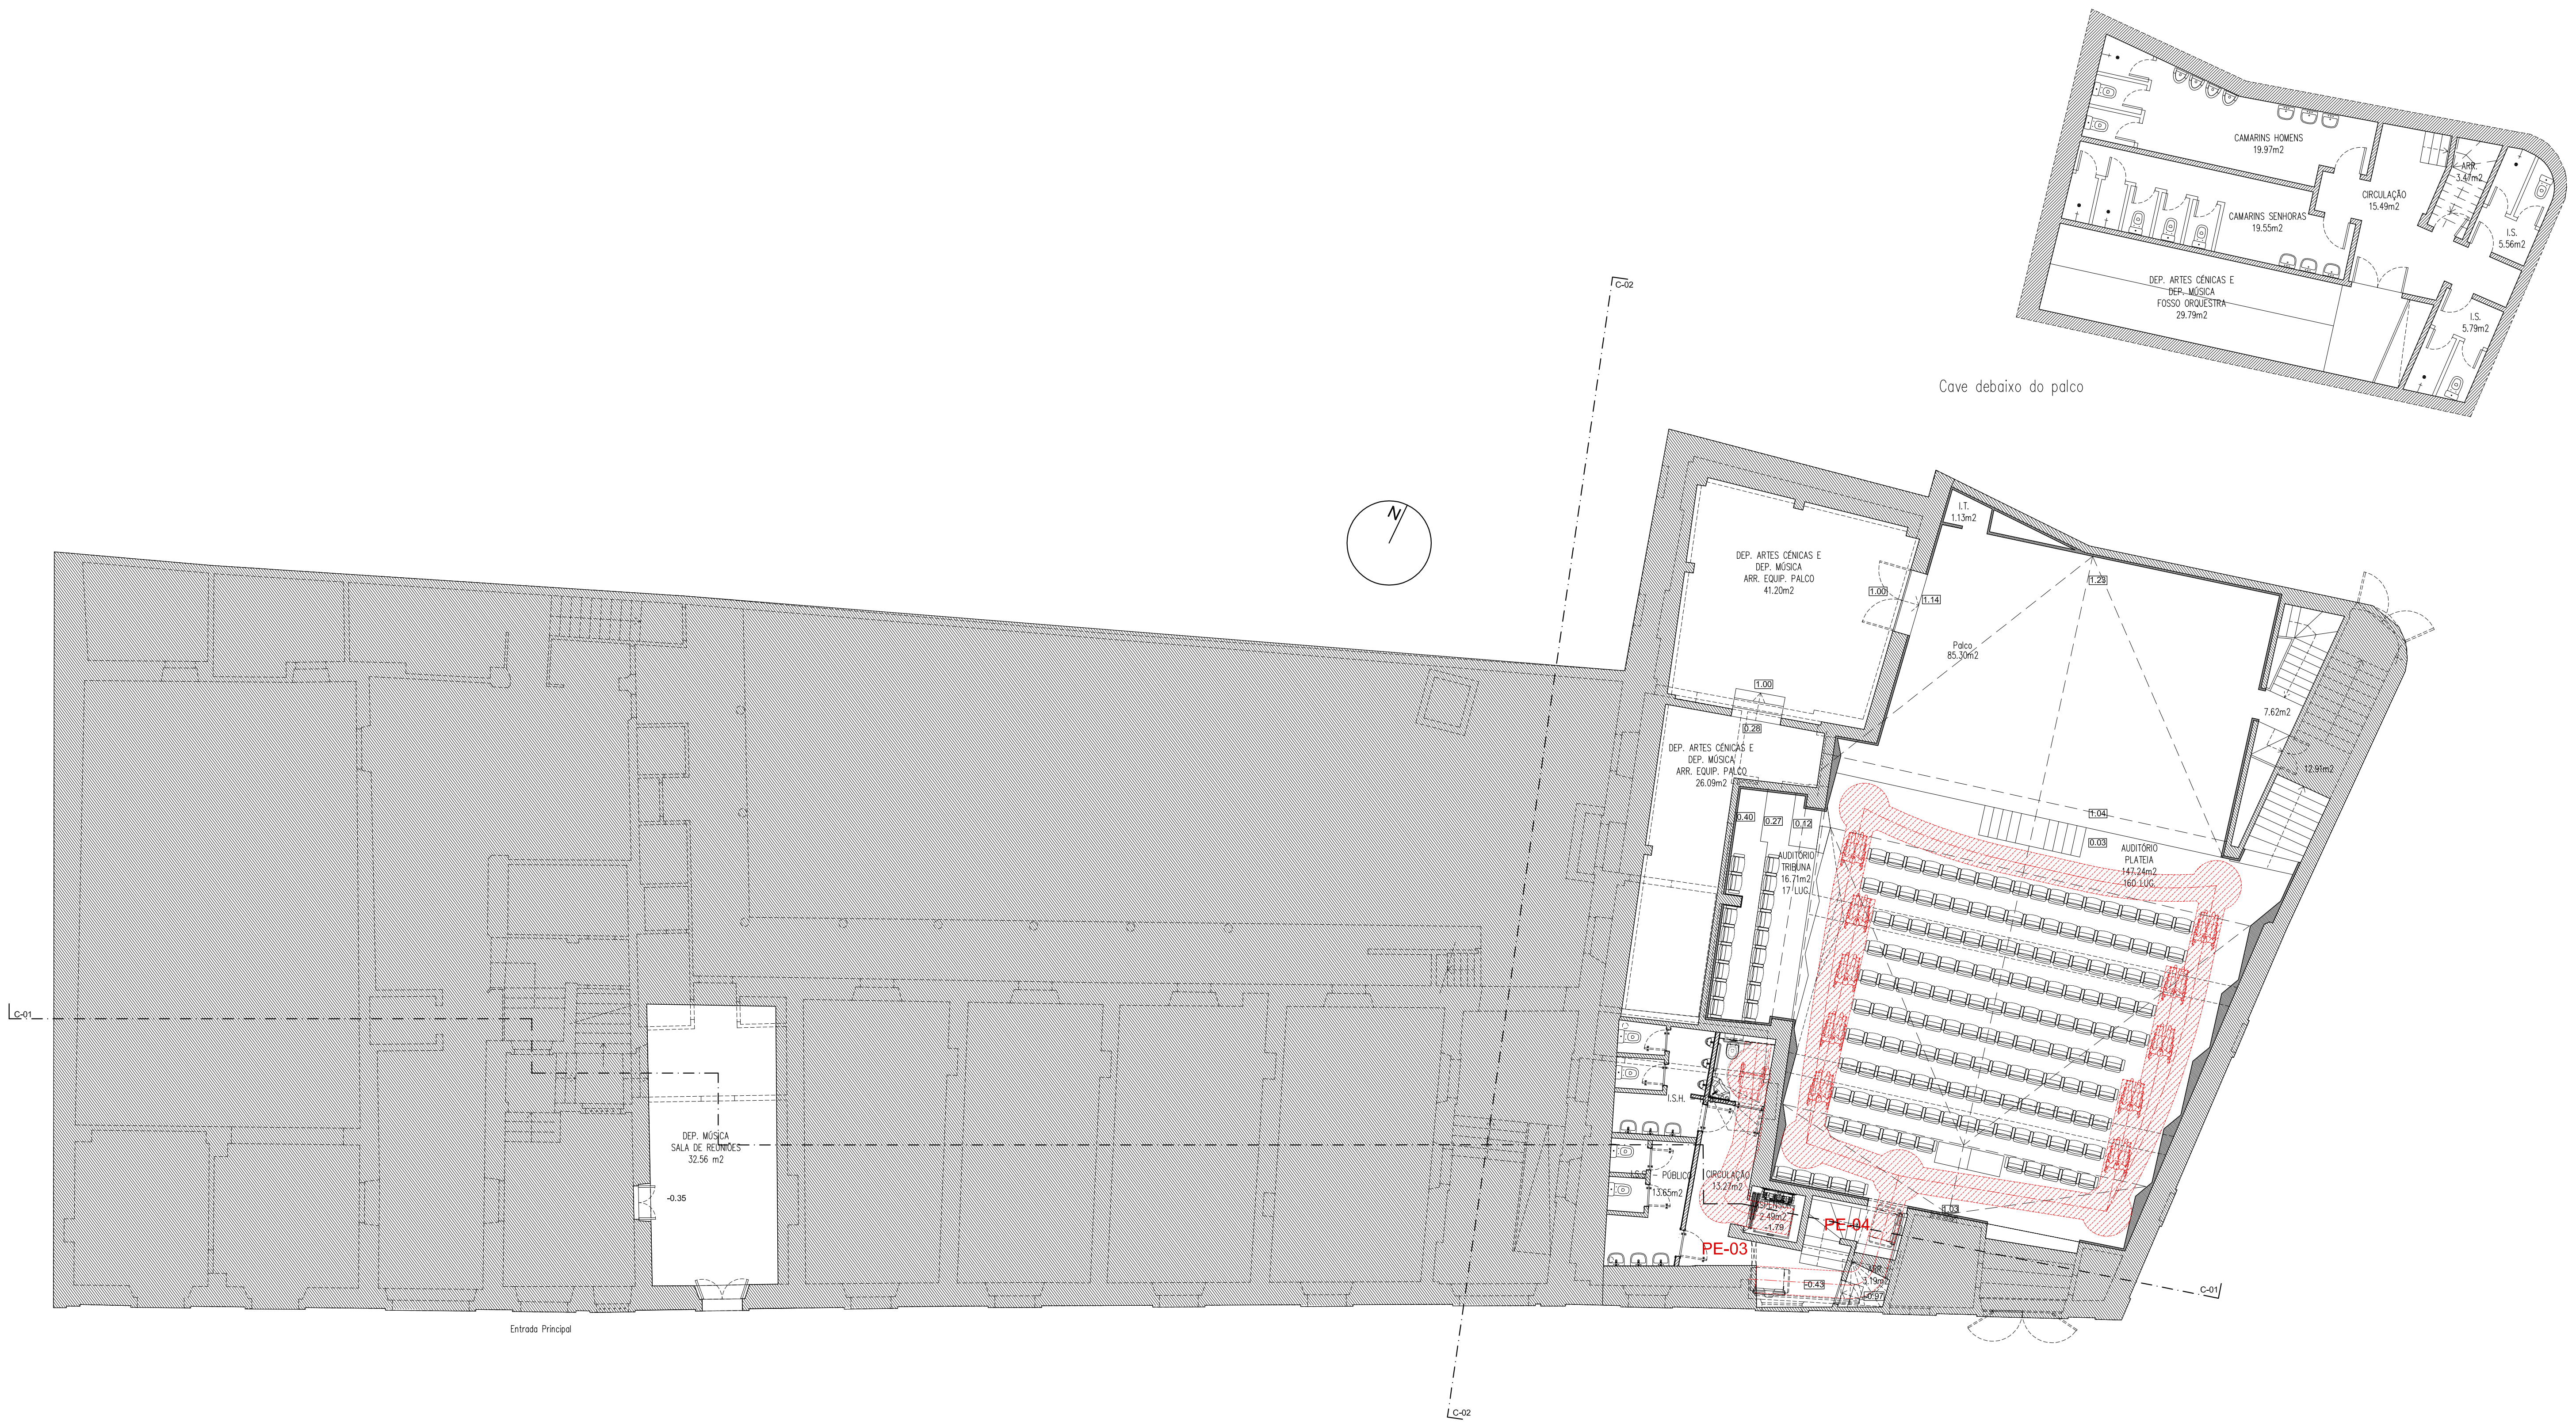

Legenda:	Altura a vencer
Plataformas elevatórias	
PE-01	0.84 m
PE-02	0.75 m
PE-03	6.31 m
PE-04	1.25 m
PE-05	4.07 m
Rampas	
RP-01	0.10 m
RP-02	0.19 m
RP-03	0.05 m
RP-04	0.10 m
RP-05	0.06 m
RP-06	0.46 m
RP-07	0.06 m
RP-08	0.18 m
RP-09	0.04 m
RP-10	0.04 m
RP-11	0.04 m