


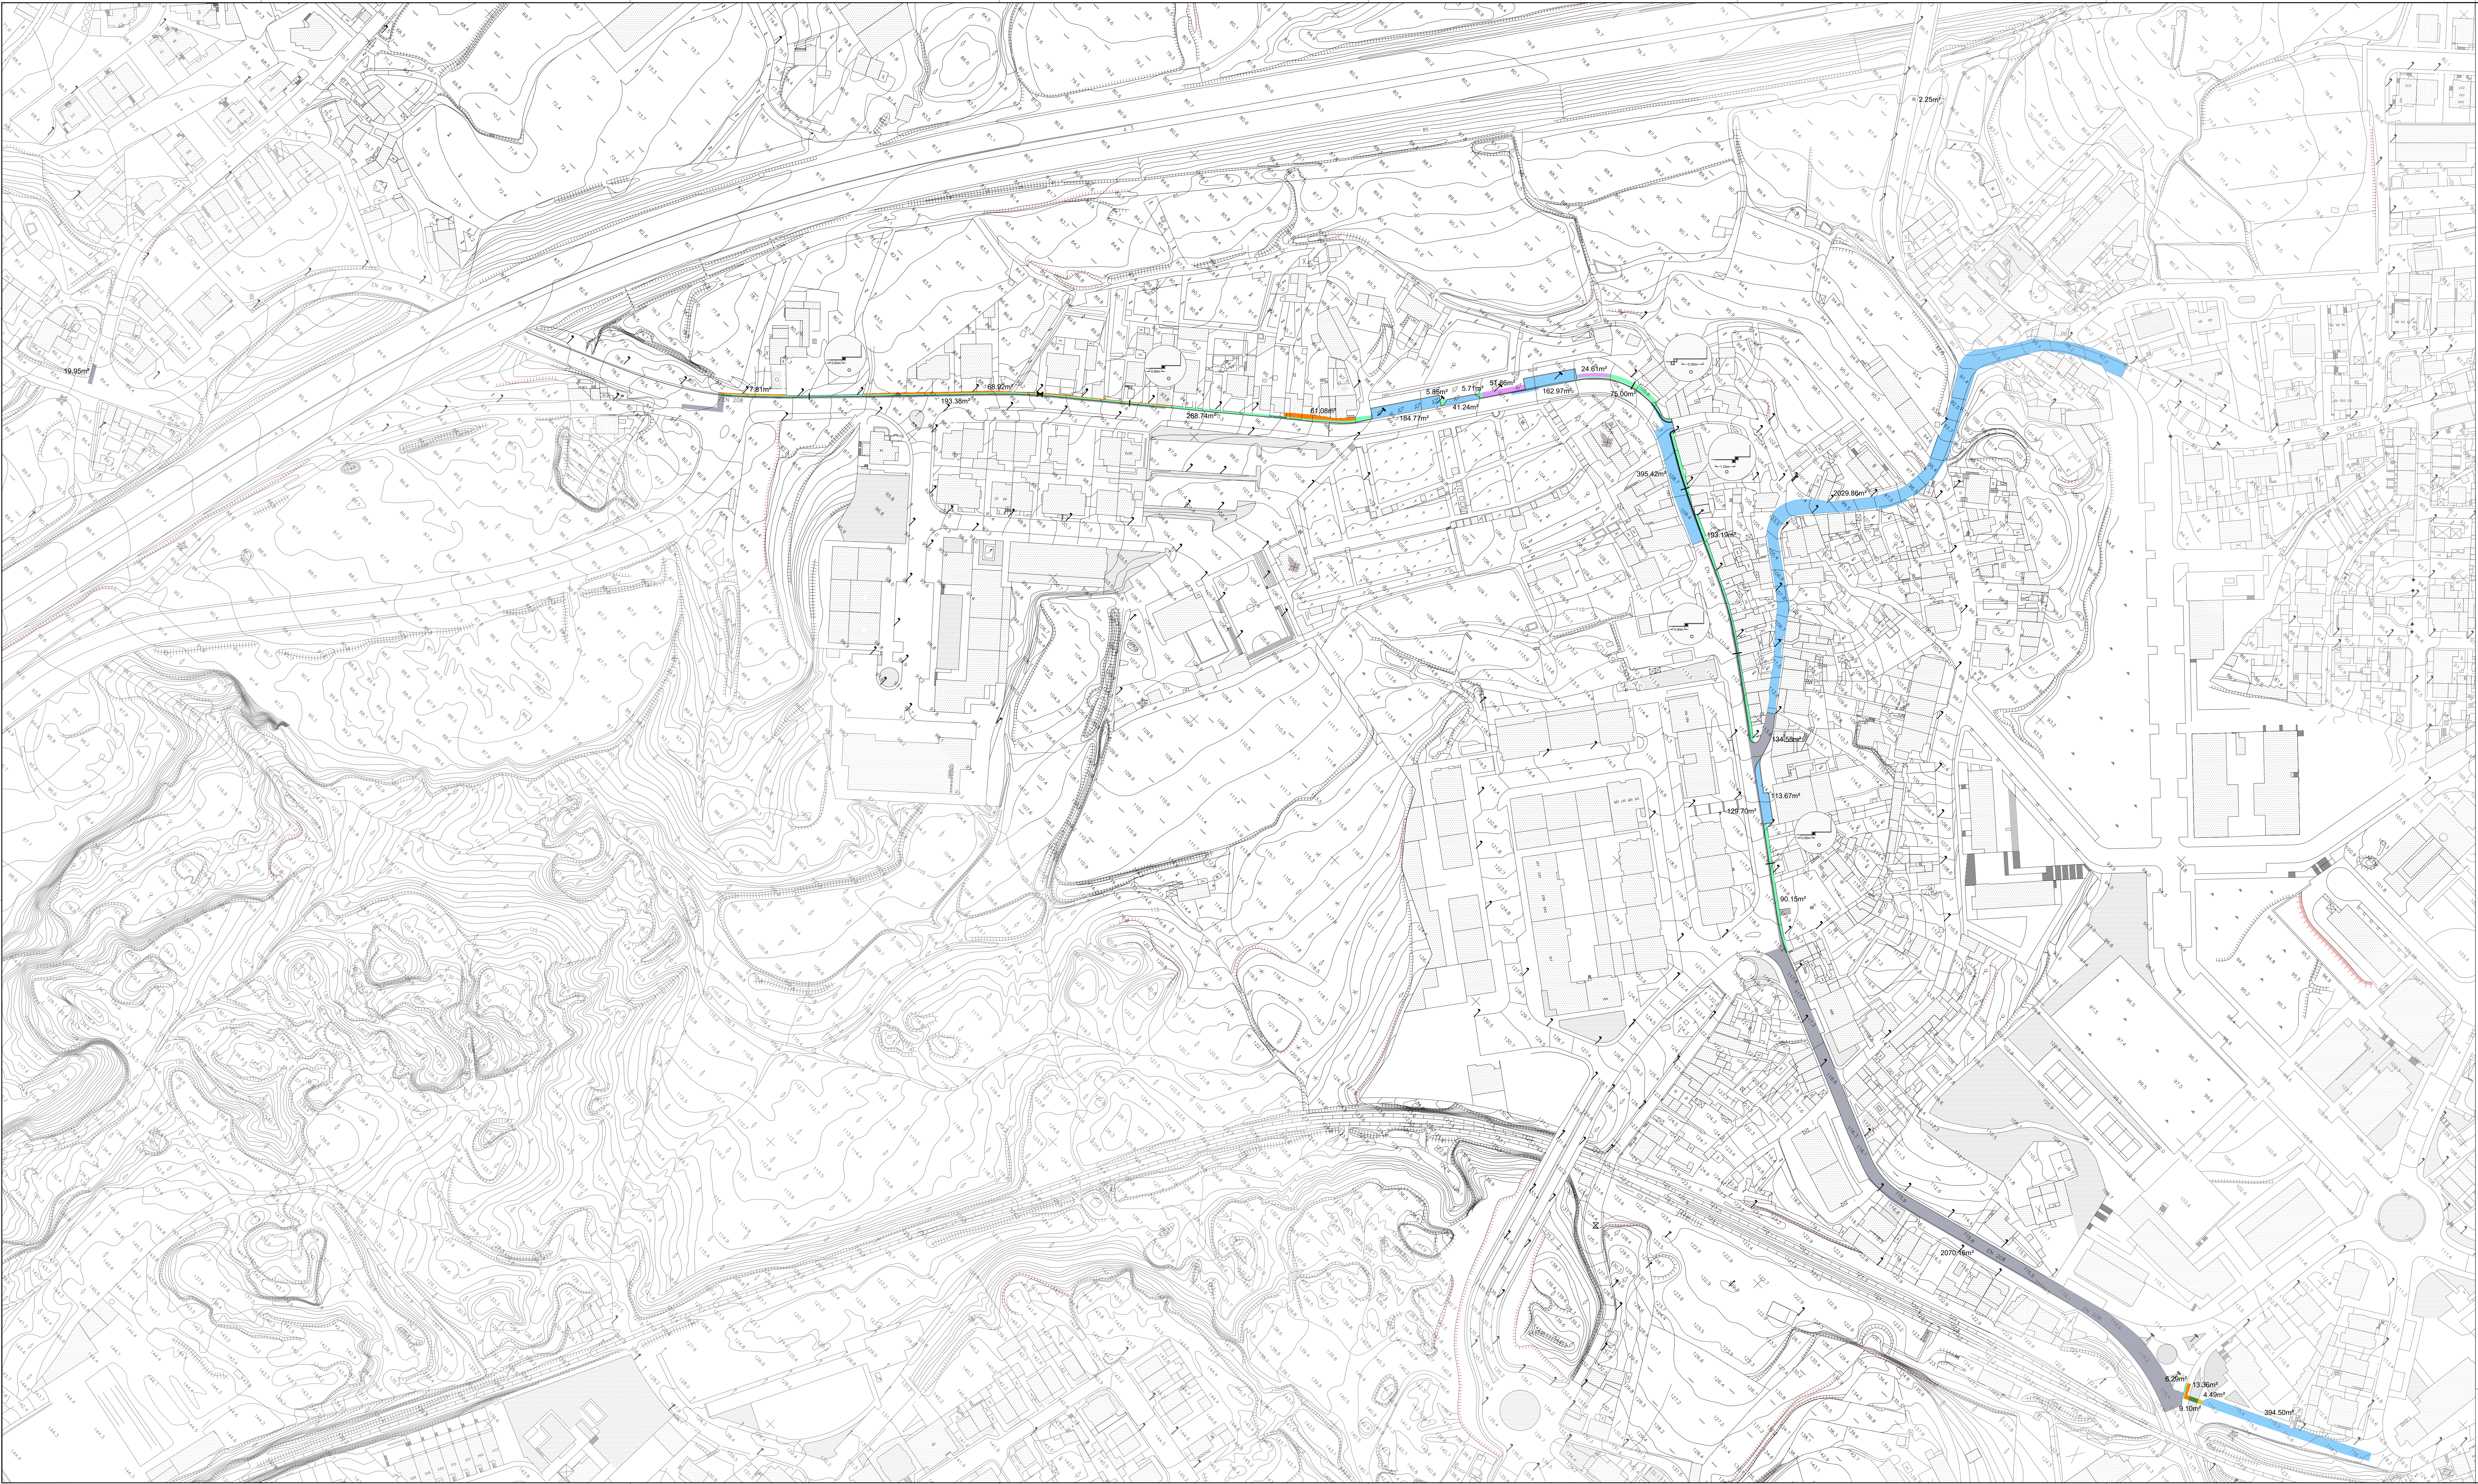

- Beto betuminoso (camada de desgaste)
- Cubo de granito (0.11x0.11x0.11m³)
- Cubinho de granito (0.05x0.05x0.05m³)
- Pedra de chão
- Betonilha esquelada
- Lajeado de granito
- Terra vegetal
- Guia ou rampa
- Guia ou rampa c/ contraguia

